DRAWING INDEX	
A 1.0	1st FLOOR PLAN - 1 story
A 1.1	1st FLOOR PLAN - 3 story
A 2.0	2nd FLOOR PLAN
A 3.0	3rd FLOOR PLAN
A 4.0	Not Used
A 5.0	ELEVATIONS
A 5.1	ELEVATIONS

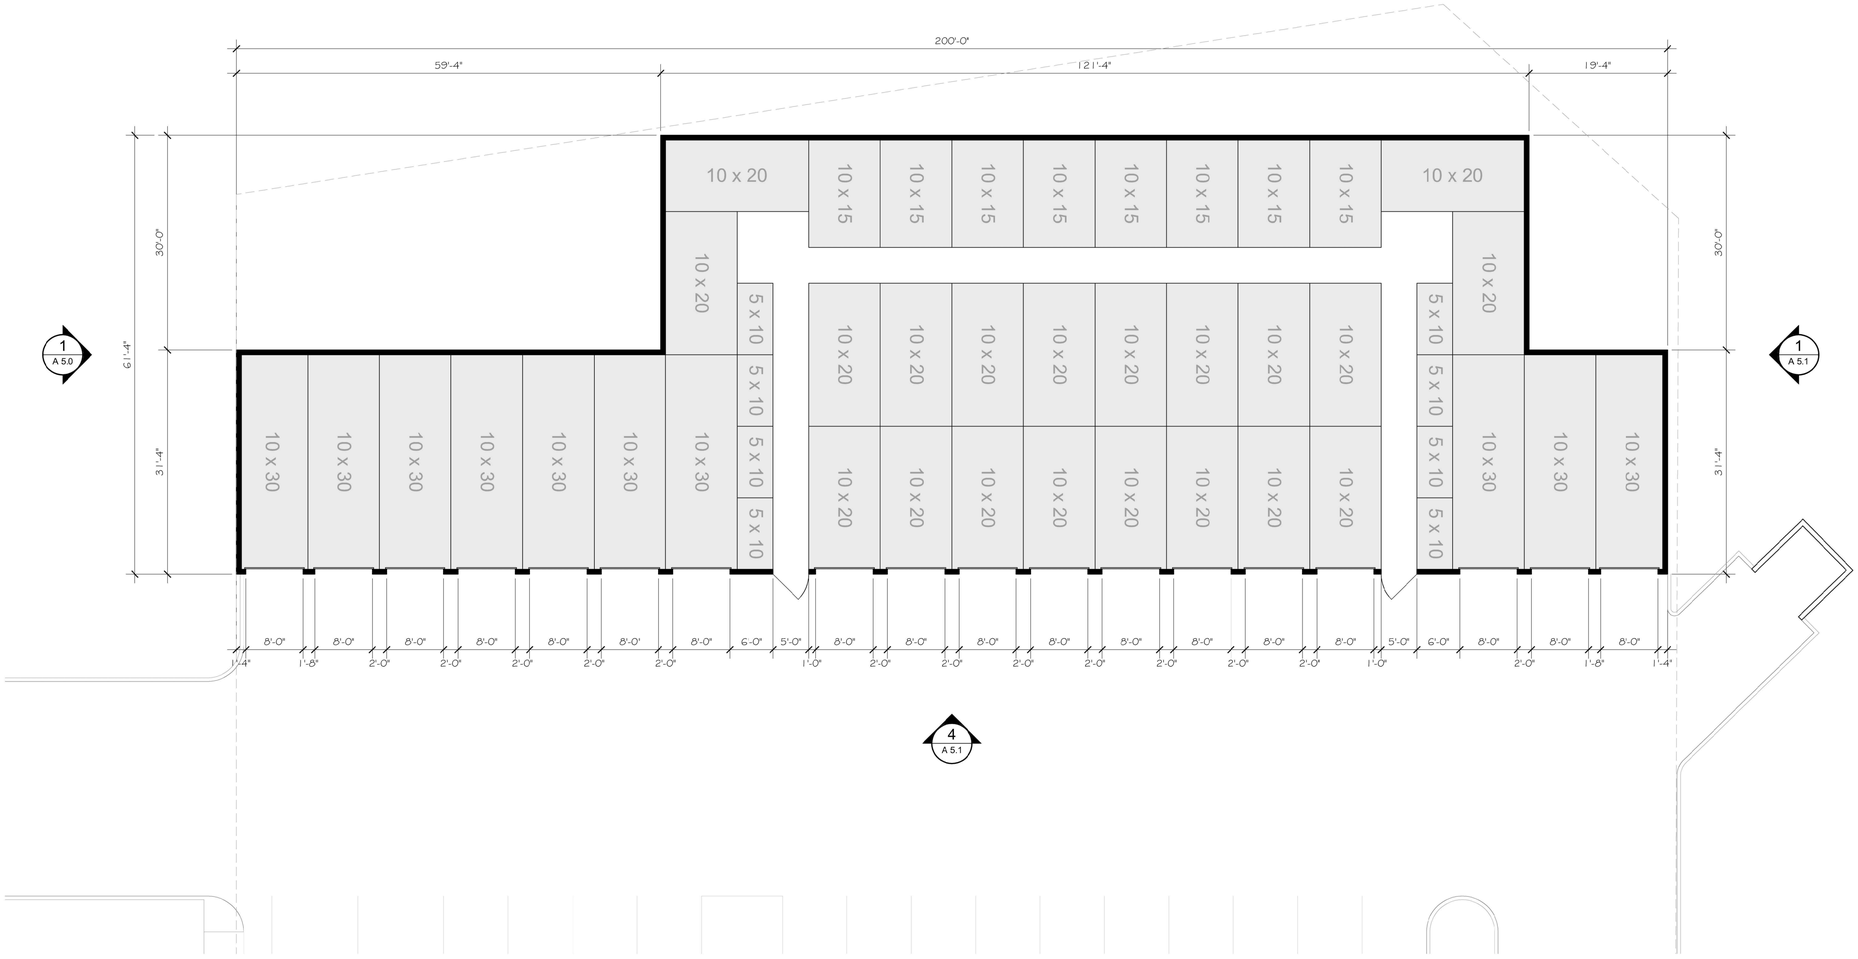

1 / A 1.0 FIRST FLOOR PLAN
SCALE: 1" = 10'-0"

PROJECT NORTH

ARCHITECT
Louis W Vandeloecht

DESIGN / BUILDER
ARCO MURRAY
DESIGN BUILD
4849 GREENVILLE AVE. STE. 1460
DALLAS, TX 75206
(P) 214.377.6881
WWW.ARCONATIONAL.COM

CONSULTING ENGINEERS
CIVIL:
STRUCTURAL:
MECHANICAL:
ELECTRICAL:
PLUMBING:

229 GREENBRIAR ESTATES
KIRKWOOD, MISSOURI 63122
(P) 314-822-5191 (F) 314-963-0714

SELF STORAGE PROJECT for:
WASHINGTON STREET SELF STORAGE
1026 County Route 518
Montgomery Township
Somerset County, New Jersey 08558

JOB NO : GAP1069
PA : FCW
DATE : 12.21.2023

REVISIONS

Louis Vandeloecht Architect
THIS DESIGN AND THESE DRAWINGS ARE THE PROPERTY OF LOUIS VANDELOECHT ARCHITECT. NO PART OF THIS WORK MAY BE REPRODUCED WITHOUT PRIOR WRITTEN PERMISSION FROM LOUIS VANDELOECHT ARCHITECT.

SHEET NJMBER
A 1.0
1st FLOOR UNIT PLAN

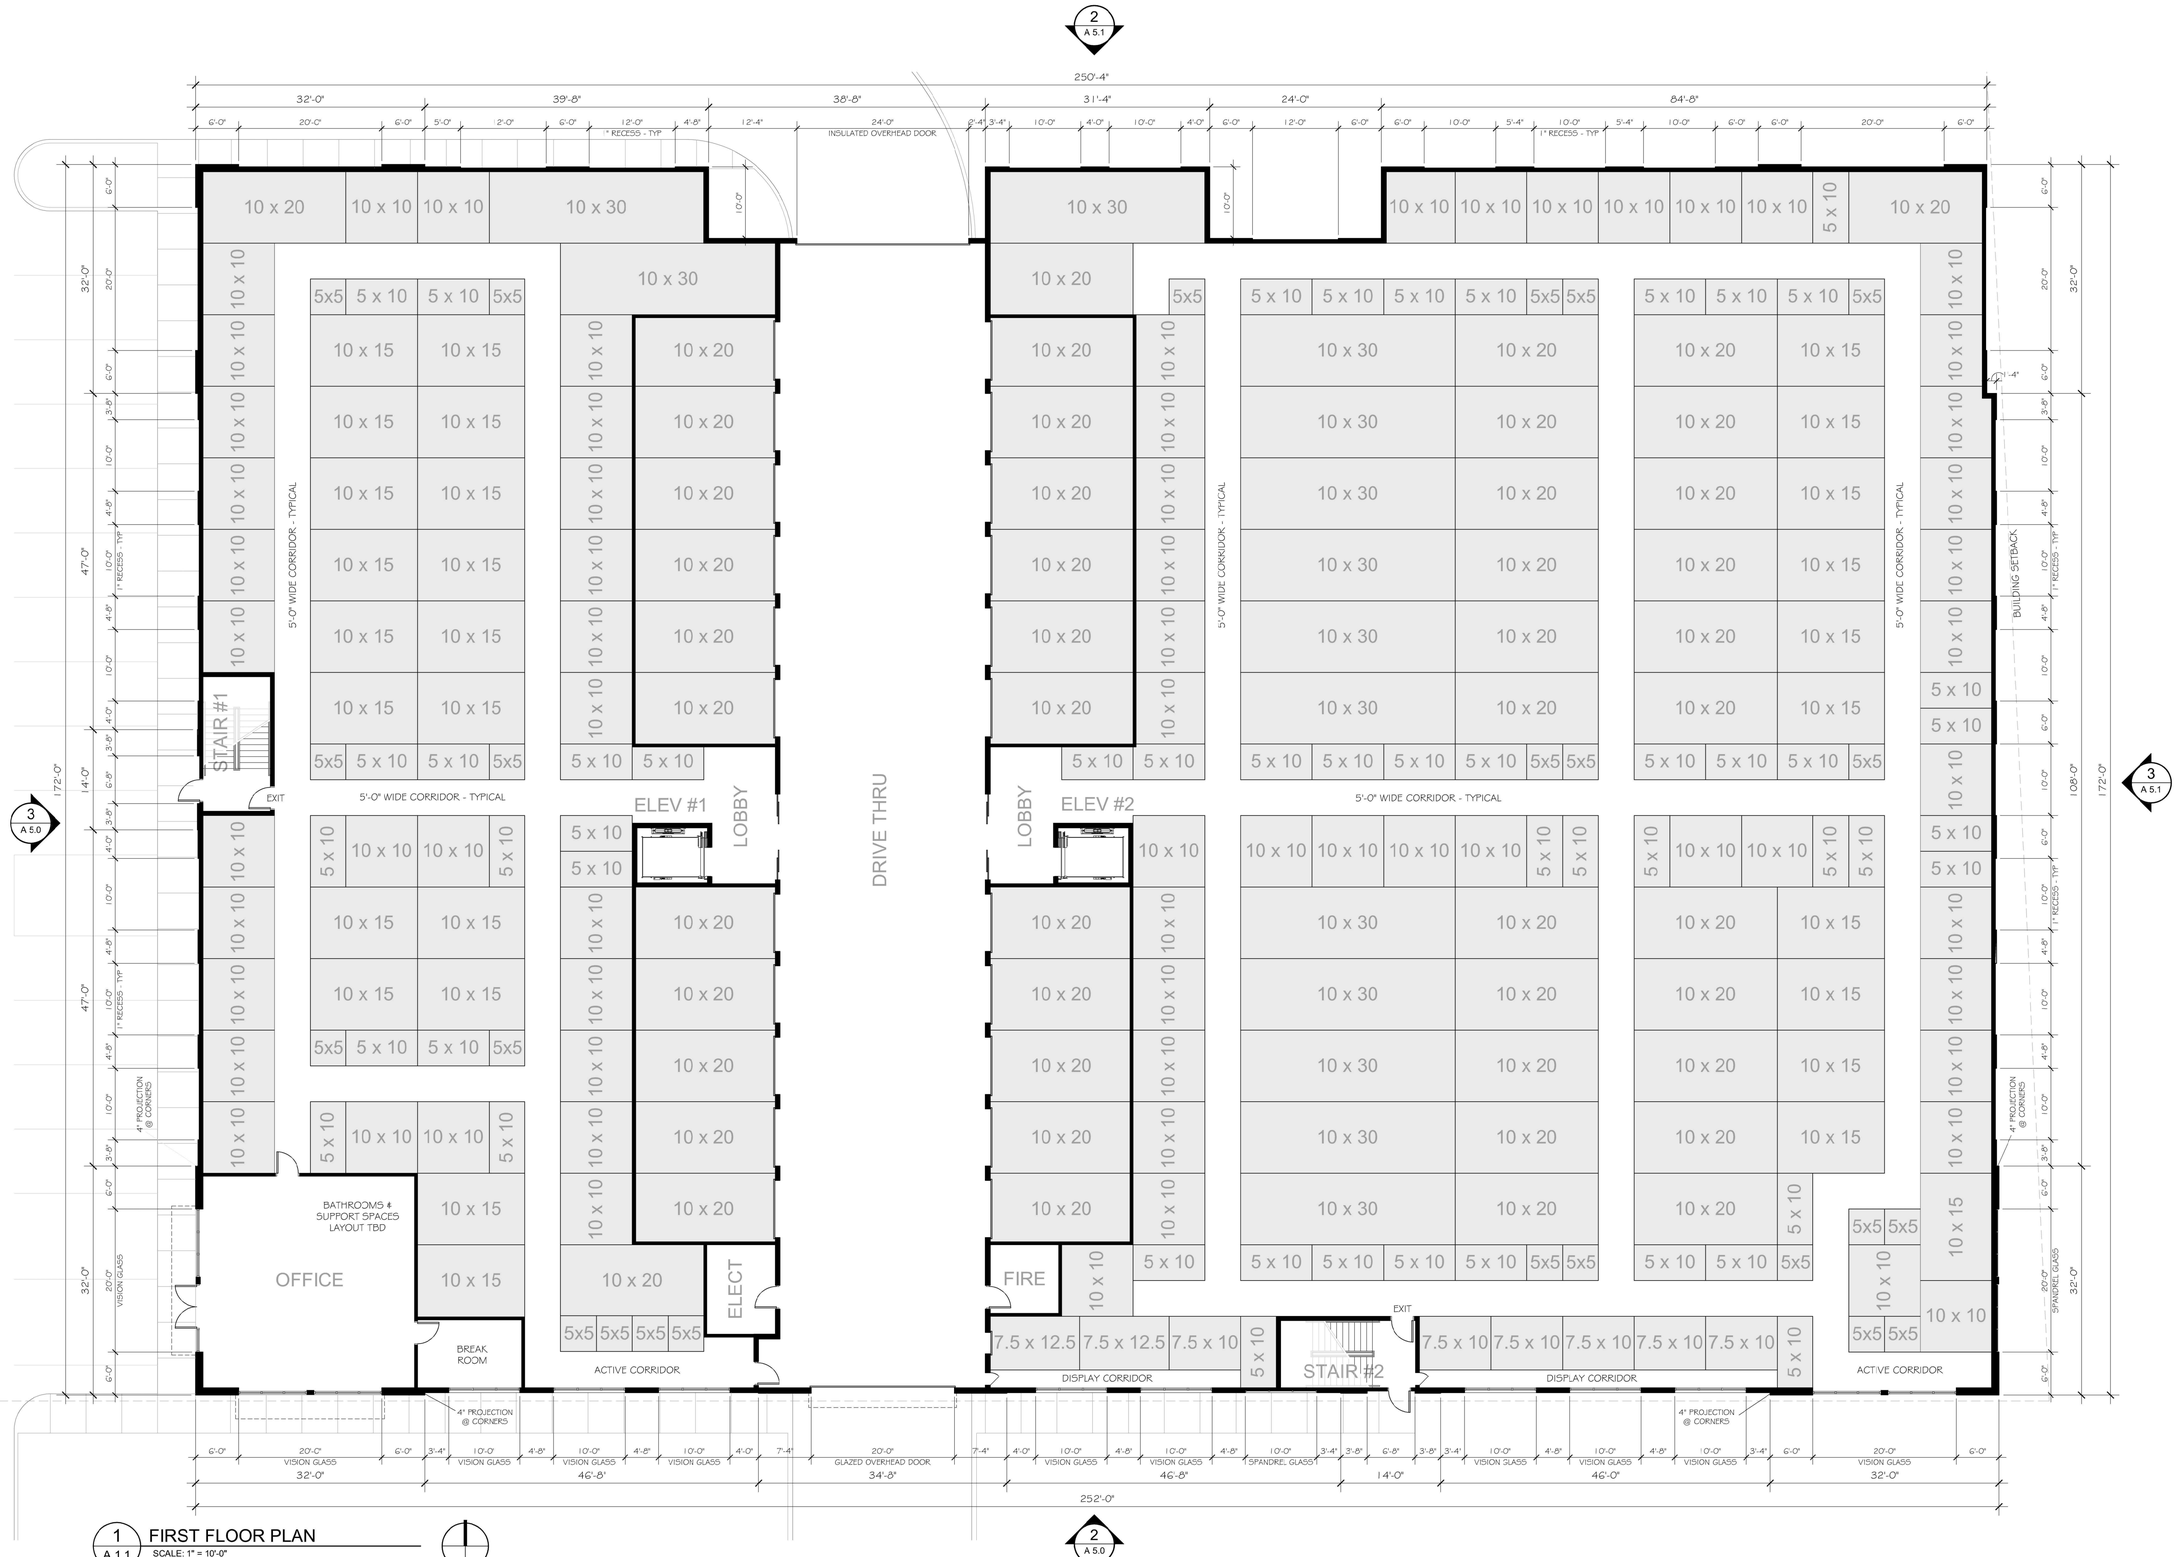

1 A 1.1 FIRST FLOOR PLAN
SCALE: 1" = 10'-0"

PROJECT NORTH

2 A 5.0

ARCHITECT
Louis W Vandeloecht

DESIGN / BUILDER
ARCO MURRAY
DESIGN BUILD
4849 GREENVILLE AVE. STE. 1460
DALLAS, TX 75206
(P) (214) 377-6881
WWW.ARCONATIONAL.COM

CONSULTING ENGINEERS
CIVIL:
STRUCTURAL:
MECHANICAL:
ELECTRICAL:
PLUMBING:

229 GREENBRIAR ESTATES
KIRKWOOD, MISSOURI 63122
(P) 314-822-5191 (F) 314-963-0714

SELF STORAGE PROJECT for:
WASHINGTON STREET SELF STORAGE
1026 County Route 518
Montgomery Township
Somerset County, New Jersey 08558

JOB NO : GAP1069
PA : FCW
DATE : 12.21.2023

REVISIONS

Louis Vandeloecht Architect
THIS DESIGN AND THESE DRAWINGS ARE THE PROPERTY OF LOUIS VANDELOECHT ARCHITECT AND ARE NOT TO BE USED IN ANY WAY WITHOUT THE EXPRESS WRITTEN PERMISSION FROM LOUIS VANDELOECHT ARCHITECT

SHEET NUMBER
A 1.1
1st FLOOR UNIT PLAN

1 / A 2.0 SECOND FLOOR PLAN
SCALE: 1" = 10'-0"

PROJECT NORTH

ARCHITECT
Louis W Vandeloecht

DESIGN / BUILDER
ARCO MURRAY
DESIGN BUILD
4849 GREENVILLE AVE. STE. 1460
DALLAS, TX 75206
(P) 214.377.6881
WWW.ARCONATIONAL.COM

CONSULTING ENGINEERS
CIVIL:
STRUCTURAL:
MECHANICAL:
ELECTRICAL:
PLUMBING:

SELF STORAGE PROJECT for:
WASHINGTON STREET SELF STORAGE
1026 County Route 518
Montgomery Township
Somerset County, New Jersey 08558

229 GREENBRIAR ESTATES
KIRKWOOD, MISSOURI 63122
(P) 314-822-5191 (F) 314-963-0714

JOB NO : GAP1069
PA : FCW
DATE : 12.21.2023

REVISIONS

Louis Vandeloecht Architect
THIS DESIGN AND THE DRAWINGS ARE THE PROPERTY OF LOUIS VANDELOECHT ARCHITECTS AND NO PART OF THE WORK MAY BE REPRODUCED WITHOUT PRIOR WRITTEN PERMISSION FROM LOUIS VANDELOECHT ARCHITECTS

SHEET NUMBER
A 2.0
2nd FLOOR UNIT PLAN

1 / A 3.0 THIRD FLOOR PLAN
SCALE: 1" = 10'-0"

PROJECT NORTH

ARCHITECT
Louis W Vandeloecht

DESIGN / BUILDER
ARCO MURRAY
DESIGN BUILD
4849 GREENVILLE AVE. STE. 1460
DALLAS, TX 75206
(P) 214 377-6881
WWW.ARCONATIONAL.COM

CONSULTING ENGINEERS
CIVIL:
STRUCTURAL:
MECHANICAL:
ELECTRICAL:
PLUMBING:

SELF STORAGE PROJECT for:
WASHINGTON STREET SELF STORAGE
1026 County Route 518
Montgomery Township
Somerset County, New Jersey 08558

JOB NO : GAP1069
PA : FCW
DATE : 12.21.2023

REVISIONS

Louis Vandeloecht Architect
THIS DESIGN AND THE DRAWINGS ARE THE PROPERTY OF LOUIS VANDELOECHT ARCHITECTS AND NO PART OF THE WORK MAY BE REPRODUCED WITHOUT PRIOR WRITTEN PERMISSION FROM LOUIS VANDELOECHT ARCHITECTS

SHEET NUMBER
A 3.0
3rd FLOOR UNIT PLAN

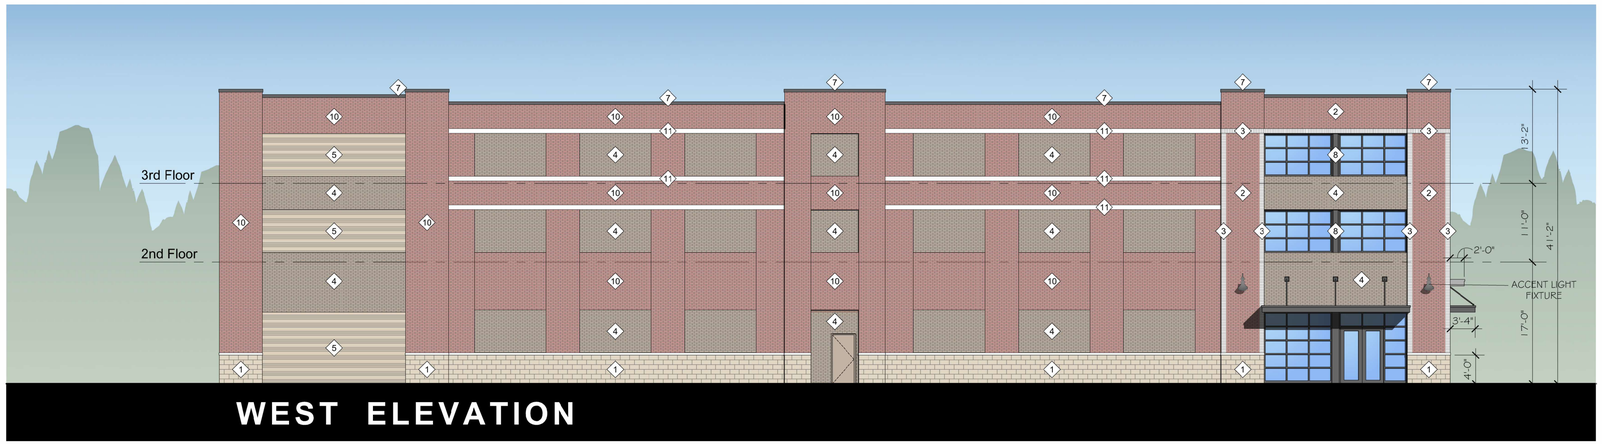

WEST ELEVATION

3 A 5.0 WEST ELEVATION
SCALE: 1" = 10'-0"

1 STANDARD CMU BLOCK - BIEGE	5 METAL SALES, HORIZONTAL SIDING - SANDSTONE (W51)	9 SPANDREL GLASS IN CHARCOAL STOREFRONT
2 RED BRICK (MATCH ALEXANDRIA BUFF) RUNNING BOND	6 METAL OVERHEAD DOOR - MATCH SANDSTONE	10 NICHIHA, VINTAGE BRICK - ALEXANDRIA BUFF
3 WHITE BRICK - SOLDIER BOND or STACKED	7 BREAK METAL TRIM - CHARCOAL	11 BREAK METAL TRIM - WHITE
4 NICHIHA, VINTAGE BRICK - WHITE WASH	8 VISION GLASS IN CHARCOAL STOREFRONT	

SOUTH ELEVATION

2 A 5.0 SOUTH ELEVATION
SCALE: 1" = 10'-0"

WALL MOUNTED SIGNAGE AREA = 50 SF MAX
MOUNTING HEIGHT VARIANCE TO 28'-0"

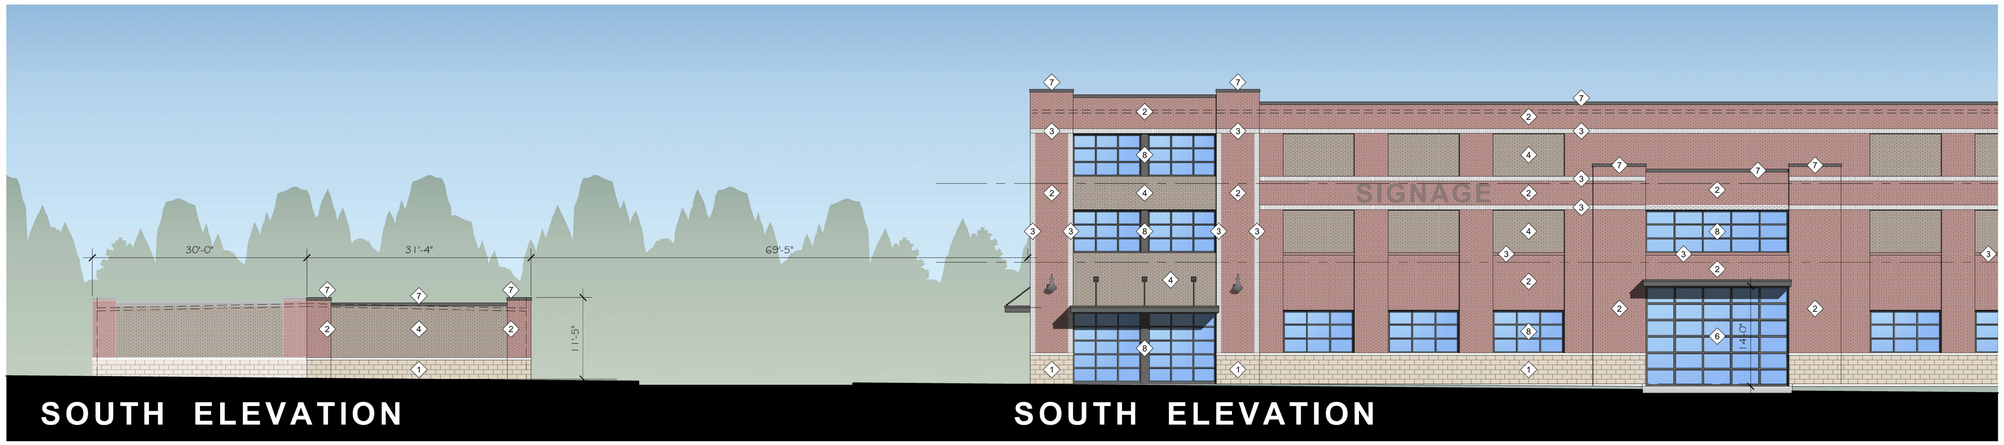

SOUTH ELEVATION

SOUTH ELEVATION

1 A 5.0 SOUTH ELEVATION
SCALE: 1" = 10'-0"

ARCHITECT
Louis W Vandeloecht

DESIGN / BUILDER
ARCO MURRAY
4849 GREENVILLE AVE. STE. 1460
DALLAS, TX 75206
(P) 214.377.6881
WWW.ARCONATIONAL.COM

CONSULTING ENGINEERS
CIVIL:
STRUCTURAL:
MECHANICAL:
ELECTRICAL:
PLUMBING:

229 GREENBRIAR ESTATES
KIRKWOOD, MISSOURI 63122
(P) 314-822-5191 (F) 314-963-0714

SELF STORAGE PROJECT for:
WASHINGTON STREET SELF STORAGE
1026 County Route 518
Montgomery Township
Somerset County, New Jersey 08558

JOB NO : GAP1069
PA : FCW
DATE : 12.21.2023

REVISIONS

Louis Vandeloecht Architect
THIS DESIGN AND THE DRAWINGS ARE THE PROPERTY OF LOUIS VANDELOECHT ARCHITECT AND NO PART OF THIS WORK MAY BE REPRODUCED WITHOUT PRIOR WRITTEN PERMISSION FROM LOUIS VANDELOECHT ARCHITECT.

SHEET NUMBER
A 5.0
ELEVATIONS

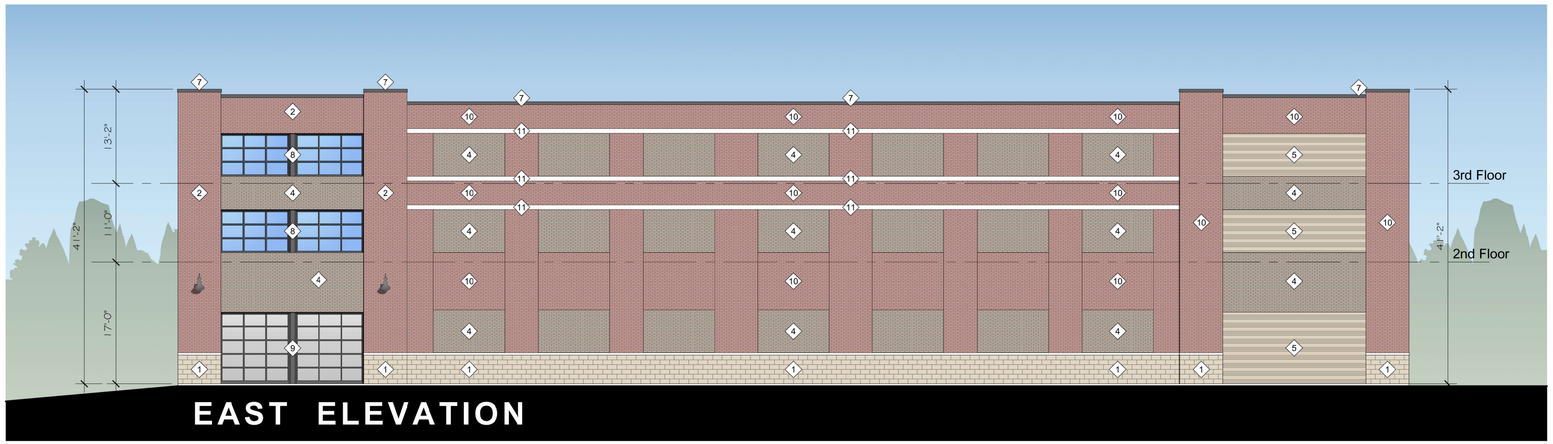

3 A 5.1 EAST ELEVATION
SCALE: 1" = 10'-0"

1 STANDARD CMU BLOCK - BIEGE
2 RED BRICK (MATCH ALEXANDRIA BUFF) RUNNING BOND
3 WHITE BRICK - SOLDIER BOND or STACKED
4 NICHIHA, VINTAGE BRICK - WHITE WASH
5 METAL SALES, HORIZONTAL SIDING - SANDSTONE (W51)
6 METAL OVERHEAD DOOR - MATCH SANDSTONE
7 BREAK METAL TRIM - CHARCOAL
8 VISION GLASS IN CHARCOAL STOREFRONT
9 SPANDREL GLASS IN CHARCOAL STOREFRONT
10 NICHIHA, VINTAGE BRICK - ALEXANDRIA BUFF
11 BREAK METAL TRIM - WHITE

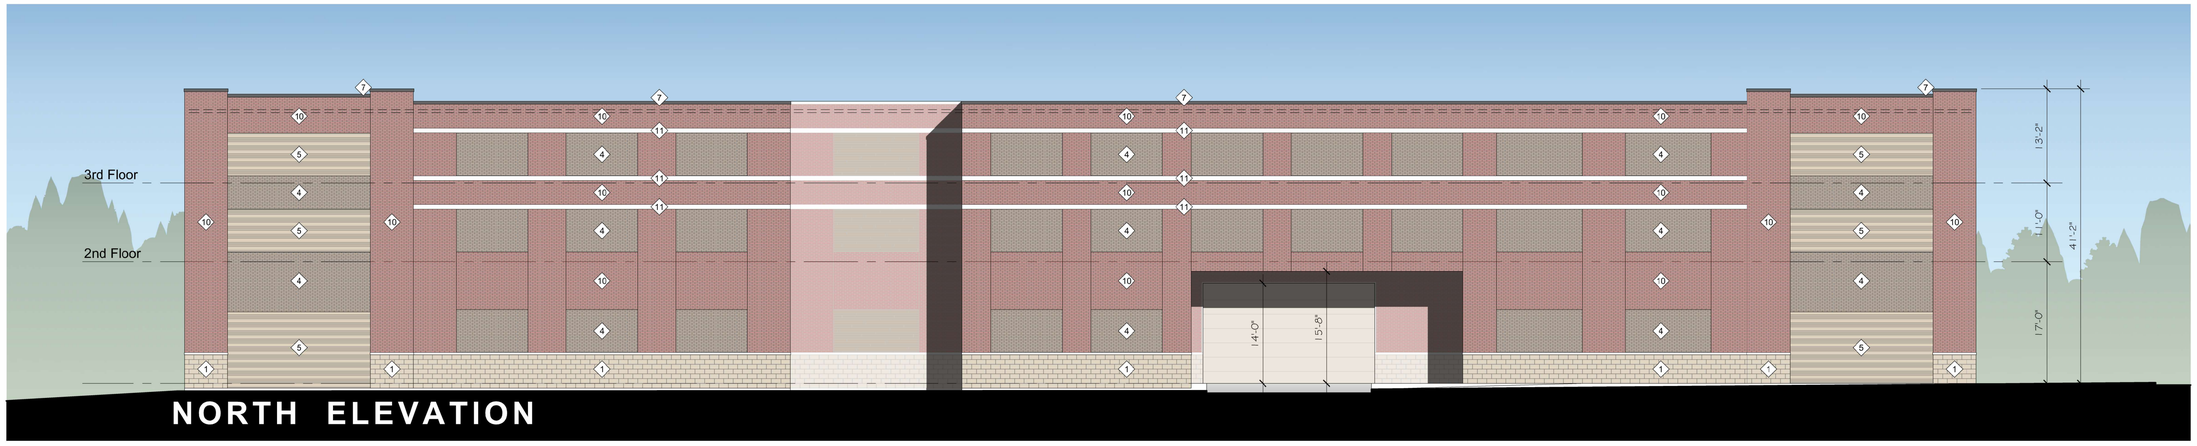

2 A 5.1 NORTH ELEVATION
SCALE: 1" = 10'-0"

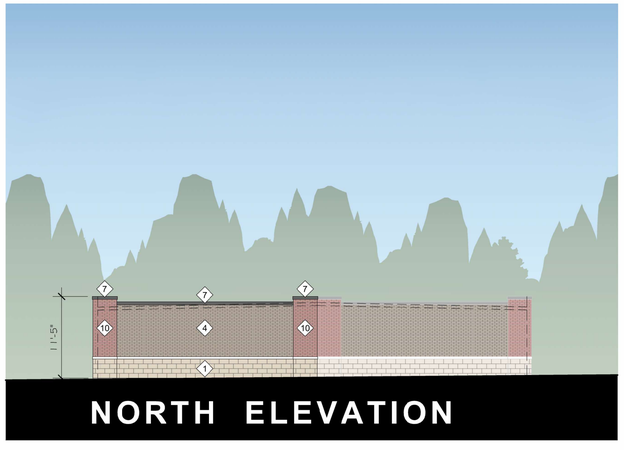

1 A 5.1 NORTH ELEVATION
SCALE: 1" = 10'-0"

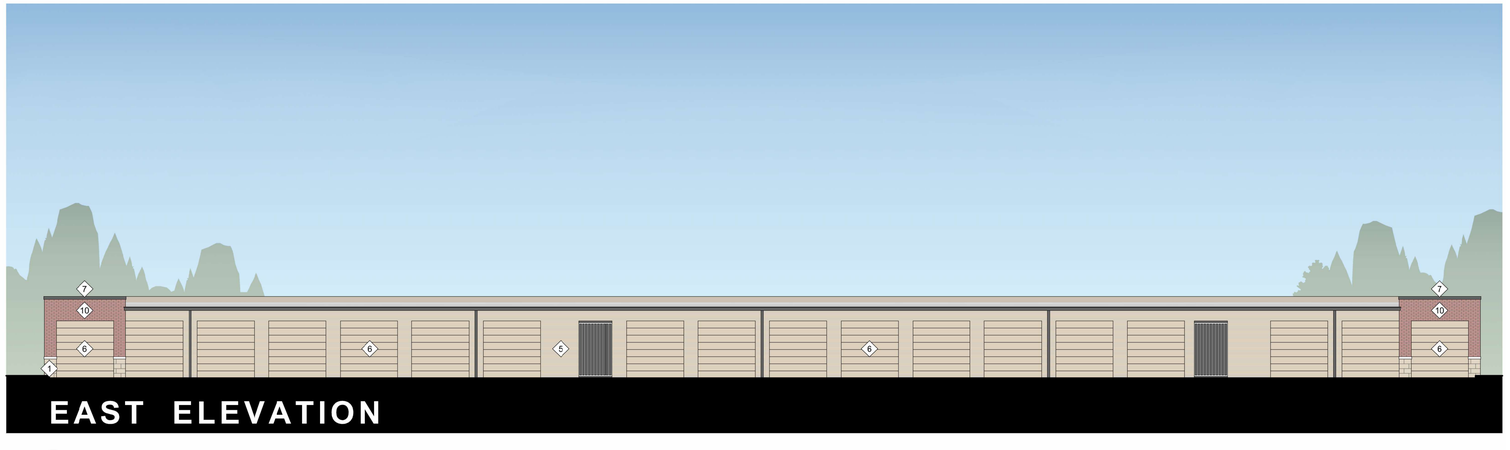

4 A 5.1 EAST ELEVATION
SCALE: 1" = 10'-0"

ARCHITECT
Louis W Vandeloecht
229 GREENBRIAR ESTATES
KIRKWOOD, MISSOURI 63122
(P) 314-822-5191 (F) 314-963-0714

DESIGN / BUILDER
ARCO MURRAY
4849 GREENVILLE AVE. STE. 1460
DALLAS, TX 75206
(P) 214) 377-6881
WWW.ARCONATIONAL.COM

CONSULTING ENGINEERS
CIVIL
STRUCTURAL
MECHANICAL
ELECTRICAL
PLUMBING

SELF STORAGE PROJECT for:
WASHINGTON STREET SELF STORAGE
1026 County Route 518
Montgomery Township
Somerset County, New Jersey 08558

JOB NO : GAP1069
PA : FCW
DATE : 12.21.2023

REVISIONS

Louis Vandeloecht Architect
THIS DESIGN AND THESE DRAWINGS ARE THE PROPERTY OF LOUIS VANDELOECHT ARCHITECT - NO PART OF THIS WORK MAY BE REPRODUCED WITHOUT WRITTEN PERMISSION FROM LOUIS VANDELOECHT ARCHITECT

SHEET NUMBER
A 5.1
ELEVATIONS