





01

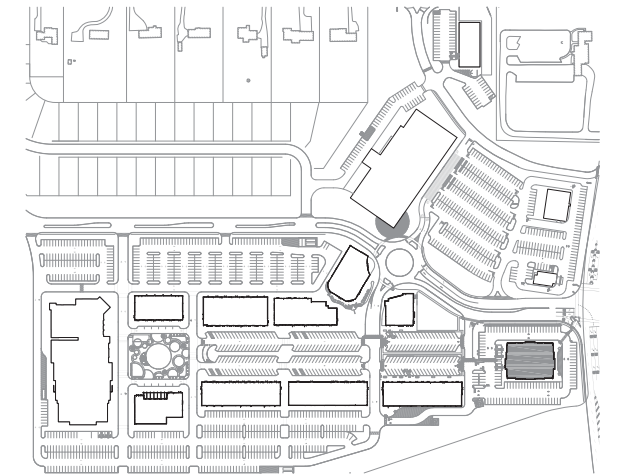

Key Plan ***N.T.S***

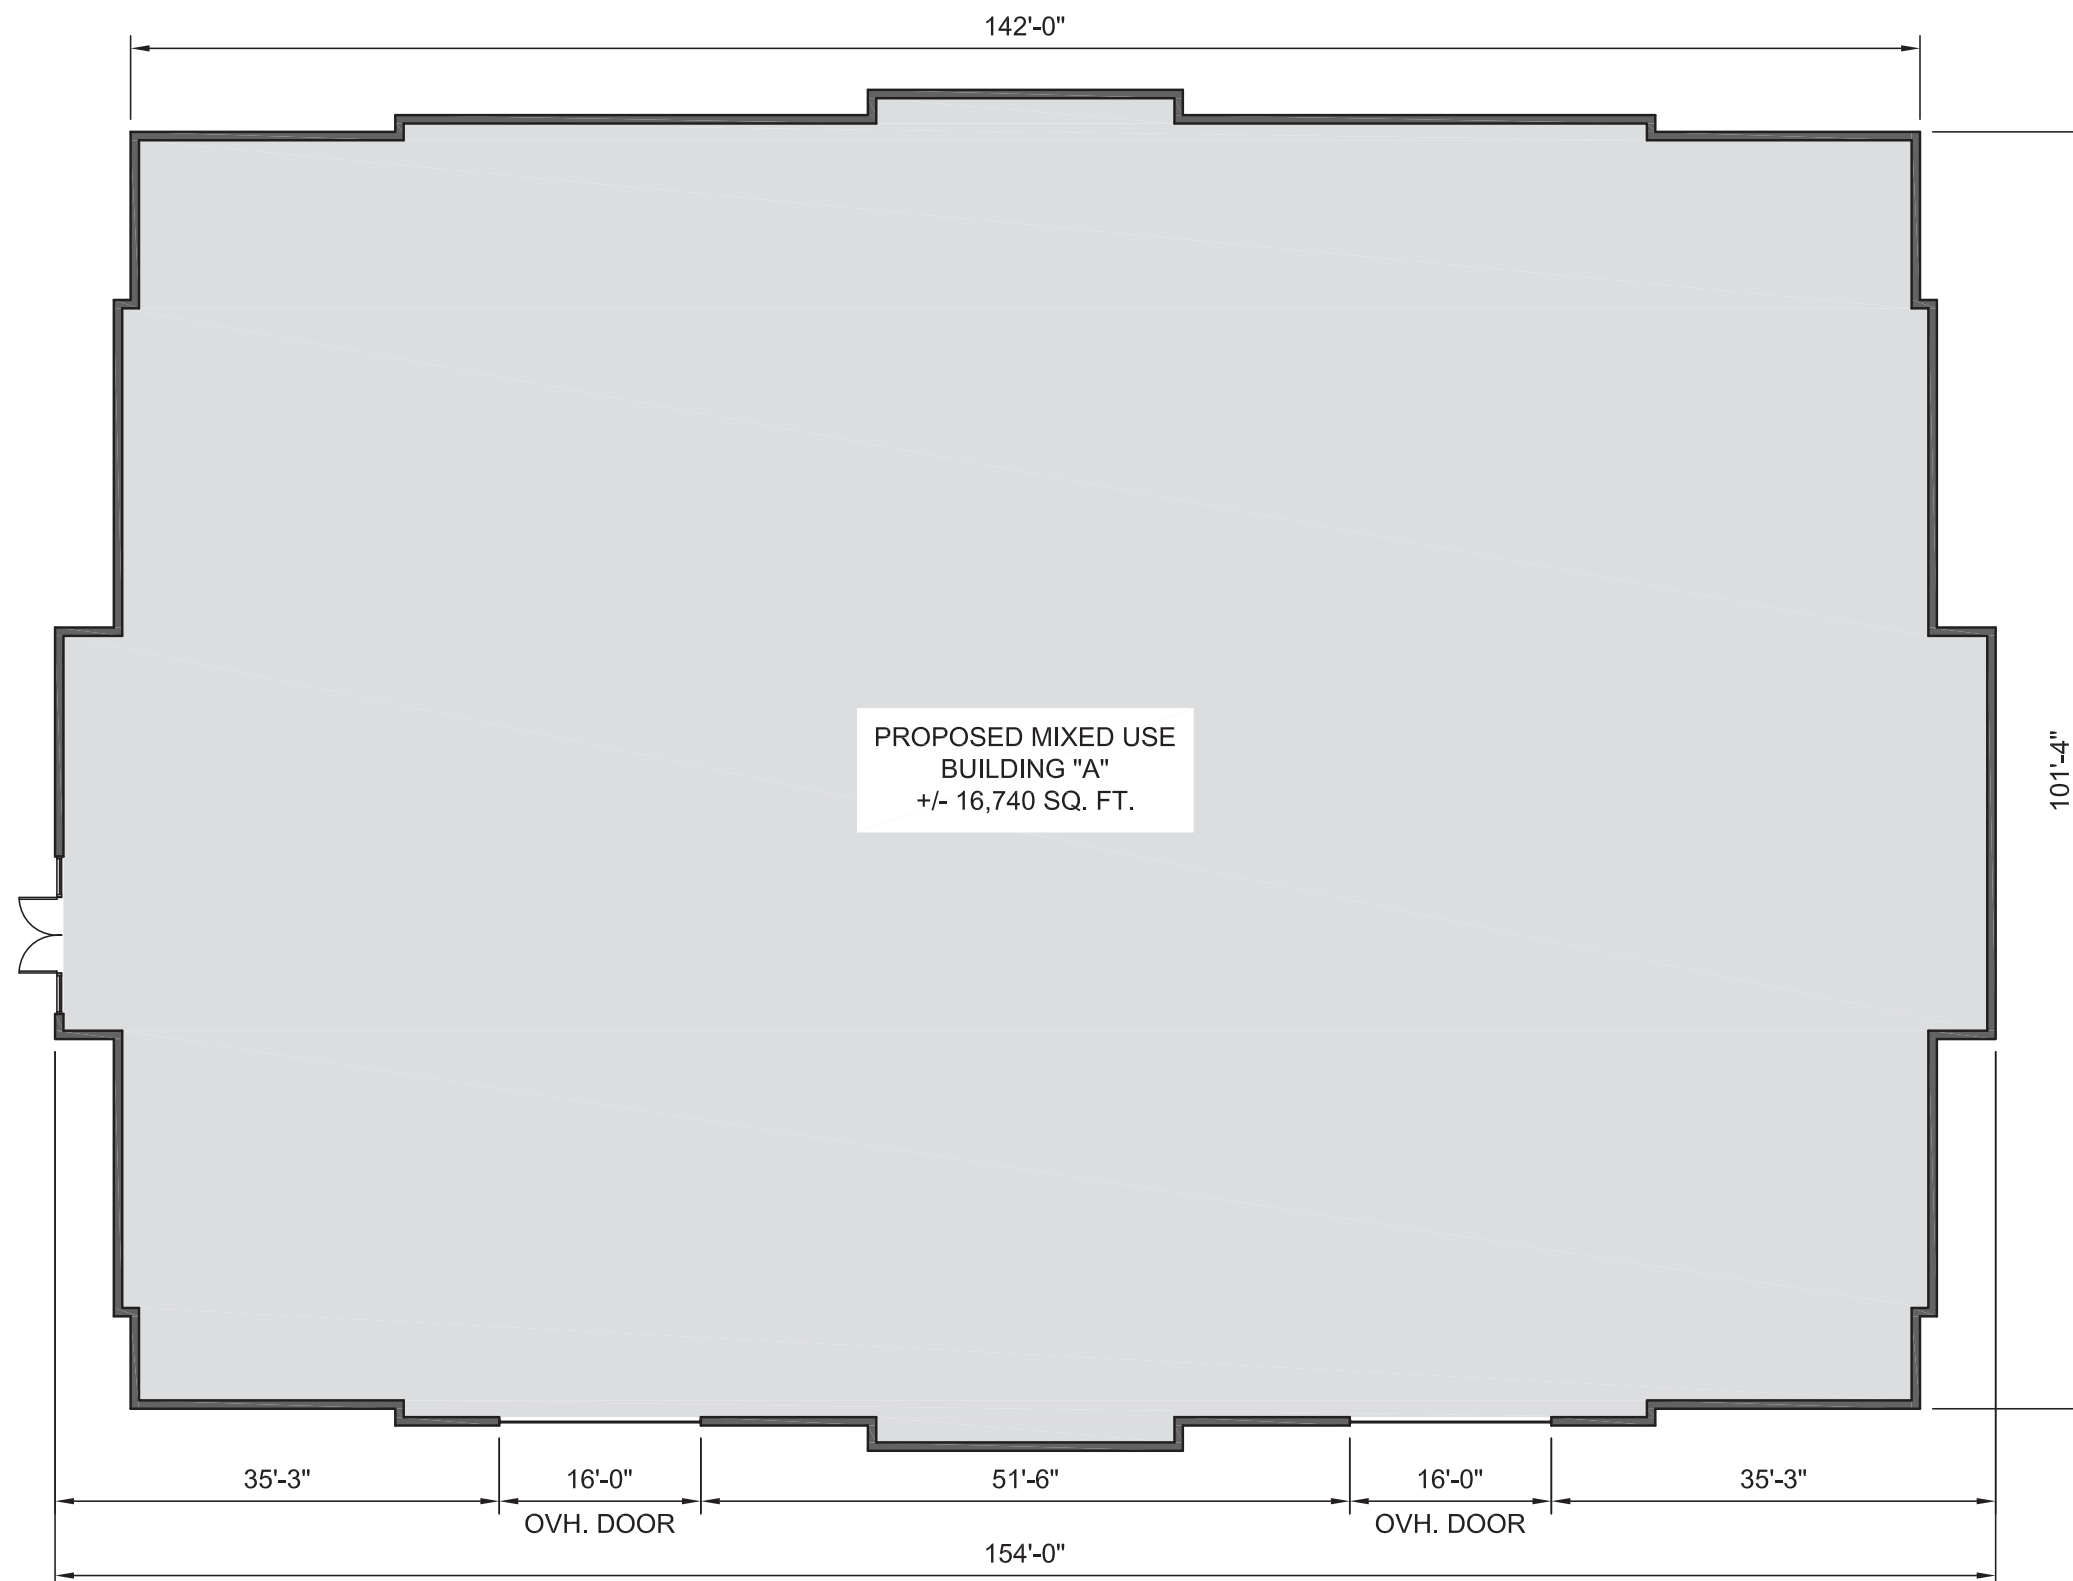


NOTE: THIS PLAN TO BE UTILIZED FOR LAYOUT PURPOSES ONLY. DRAWINGS DEPICT THE GRAPHIC NATURE OF THE CURRENT DESIGN AND LEASING INTENT .

REFER TO CIVIL DRAWINGS FOR MAXIMUM BUILDING SQUARE FOOTAGE AND EXTENTS OF FOOTPRINT.


Allowable Signage Area:
80.00 Sq. Ft. ✓




1. FRONT (WEST) ELEVATION

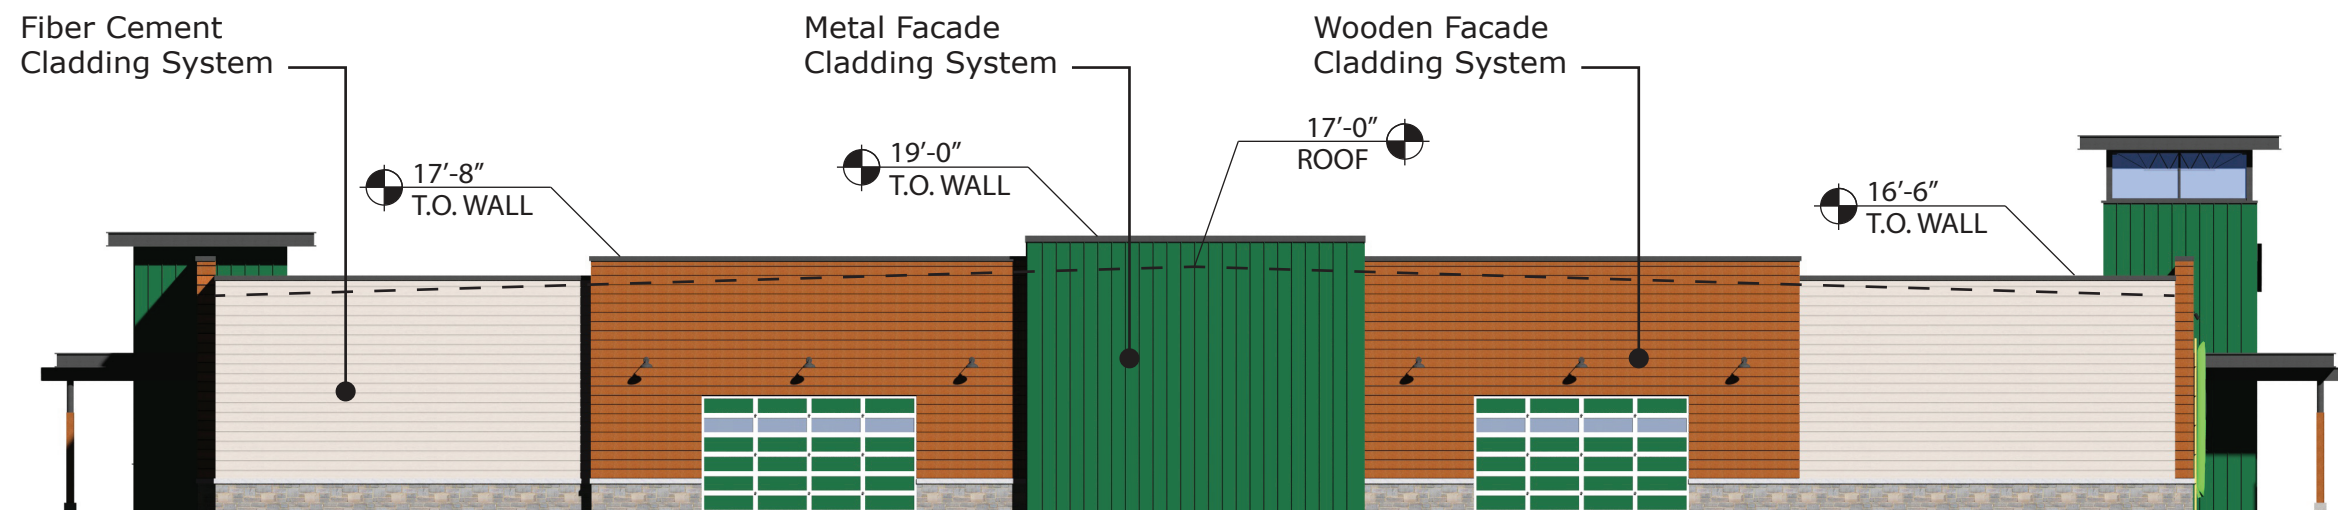


2. LEFT (NORTH) ELEVATION

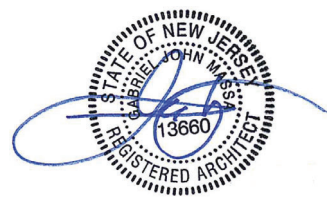


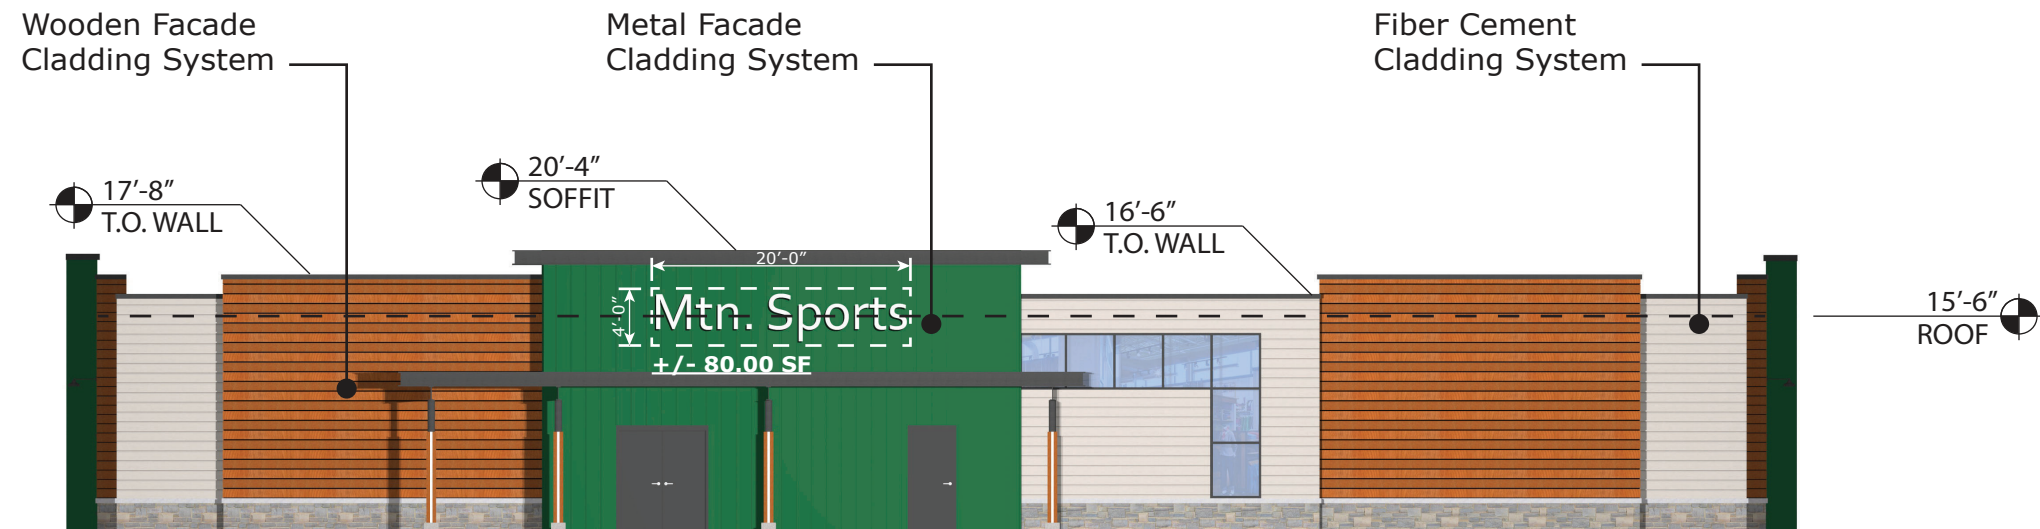


3. REAR (EAST) ELEVATION

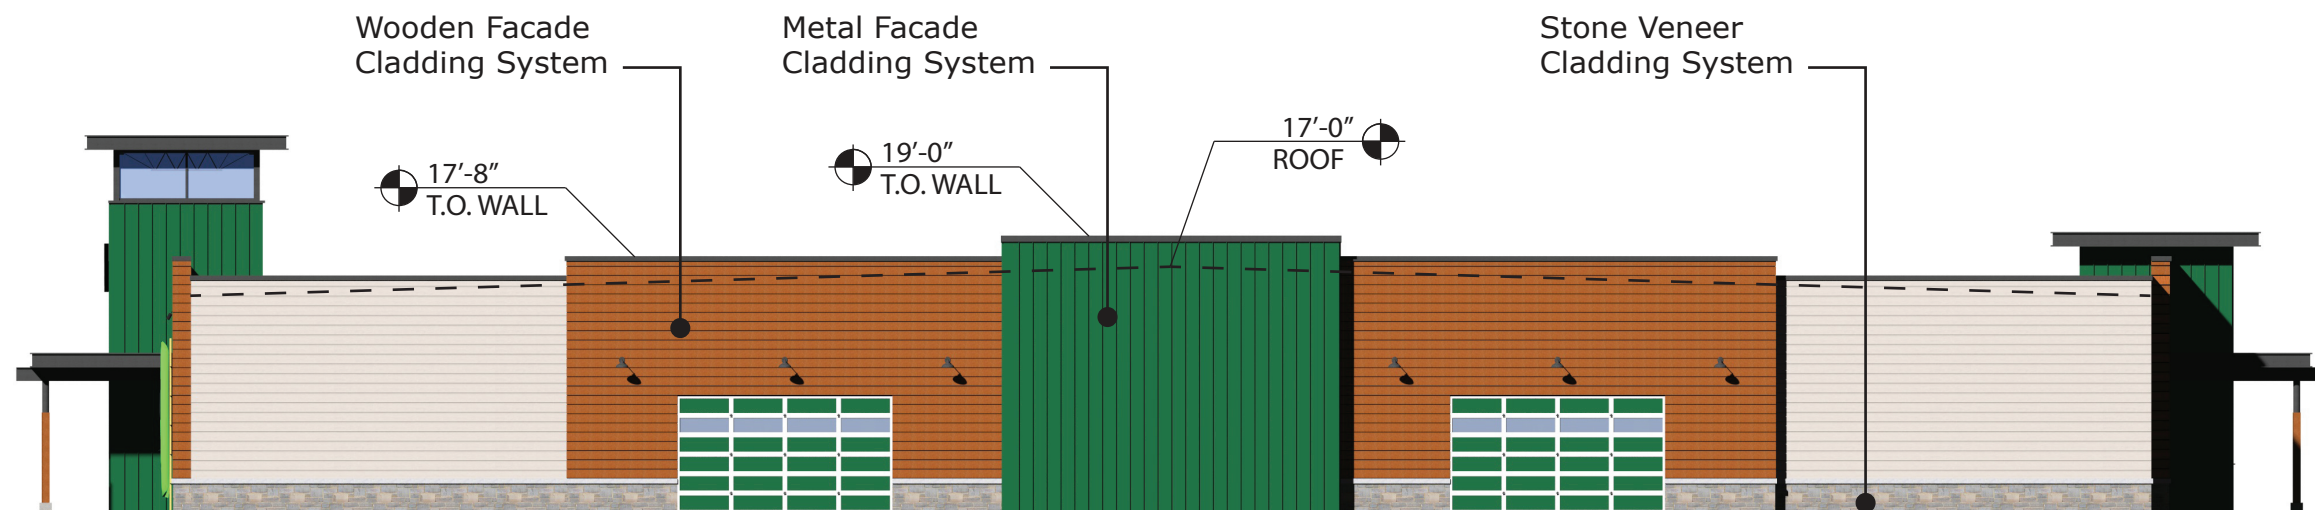


4. RIGHT (SOUTH) ELEVATION

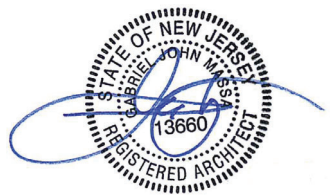

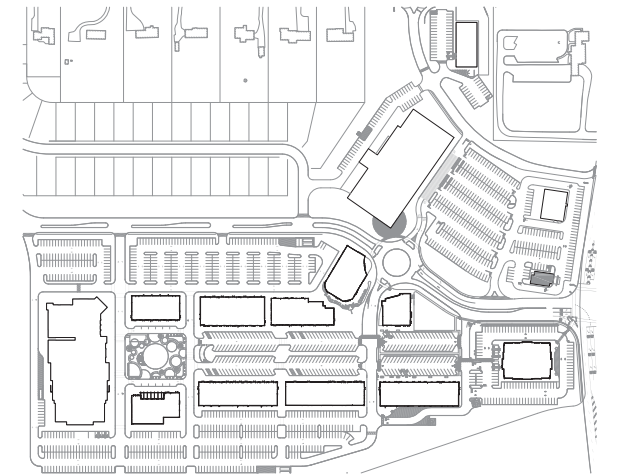

Key Plan **N.T.S**

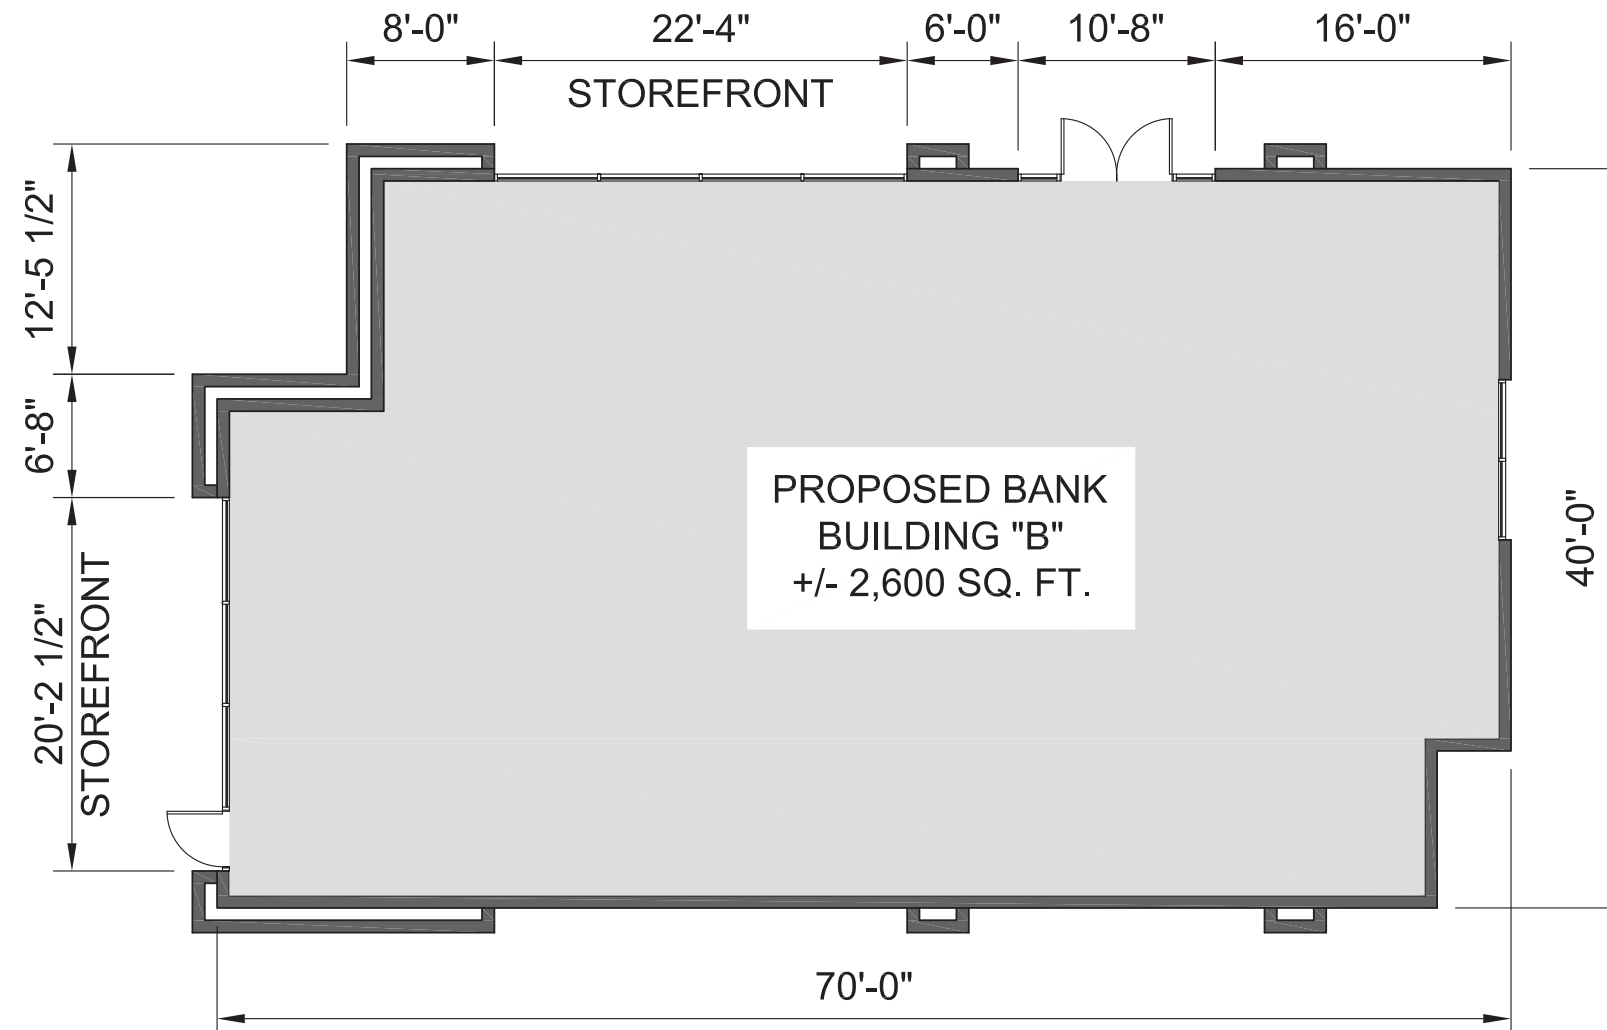

NOTE: THIS PLAN TO BE UTILIZED FOR LAYOUT PURPOSES ONLY. DRAWINGS DEPICT THE GRAPHIC NATURE OF THE CURRENT DESIGN AND LEASING INTENT .

REFER TO CIVIL DRAWINGS FOR MAXIMUM BUILDING SQUARE FOOTAGE AND EXTENTS OF FOOTPRINT.




Allowable Signage Area:
50.00 Sq. Ft. ✓

1. FRONT (NORTH) ELEVATION




2. LEFT (EAST) ELEVATION


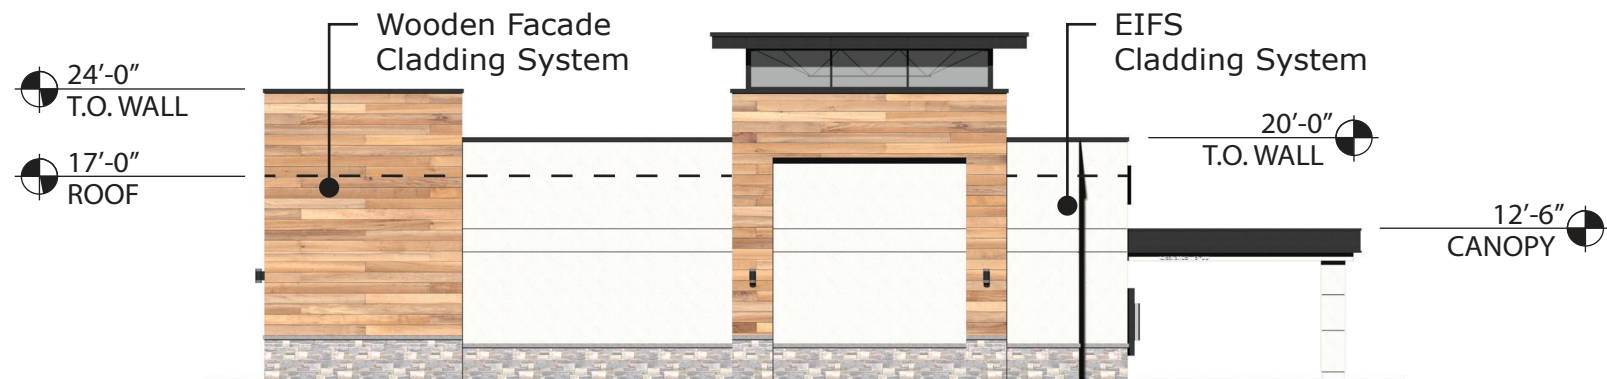


3. REAR (SOUTH) ELEVATION




4. RIGHT (WEST) ELEVATION

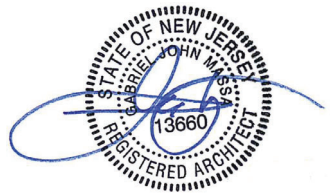

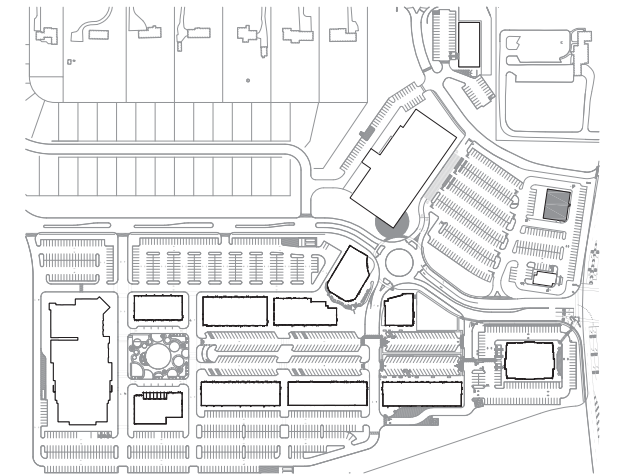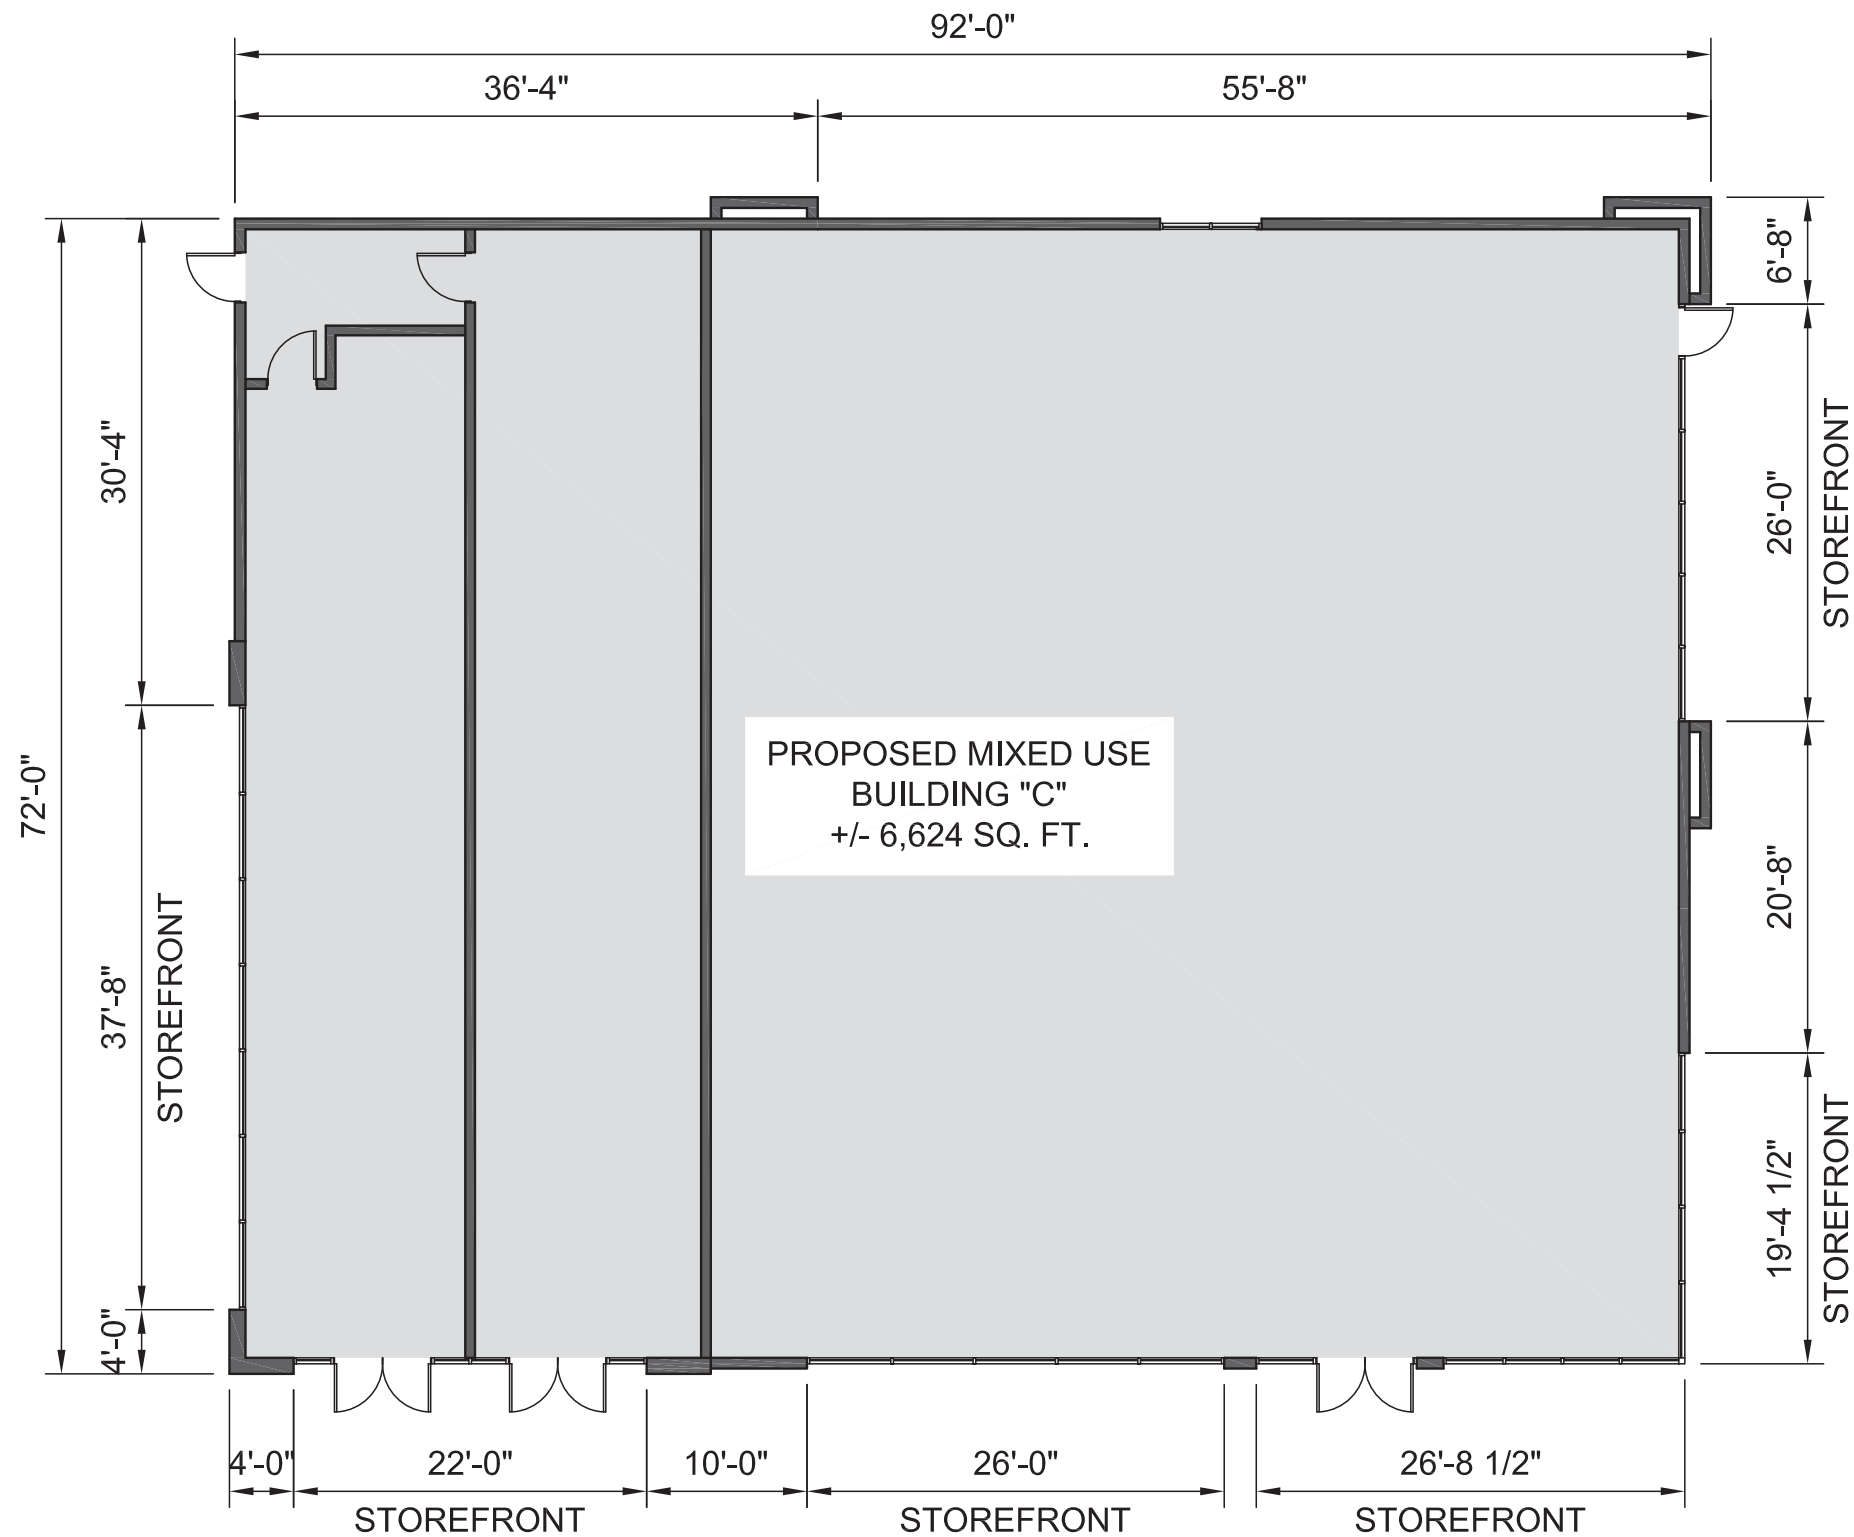


Key Plan **N.T.S**

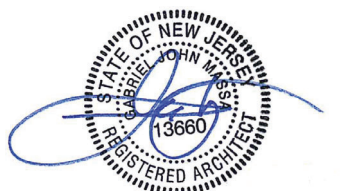

NOTE: THIS PLAN TO BE UTILIZED FOR LAYOUT PURPOSES ONLY. DRAWINGS DEPICT THE GRAPHIC NATURE OF THE CURRENT DESIGN AND LEASING INTENT .

REFER TO CIVIL DRAWINGS FOR MAXIMUM BUILDING SQUARE FOOTAGE AND EXTENTS OF FOOTPRINT.

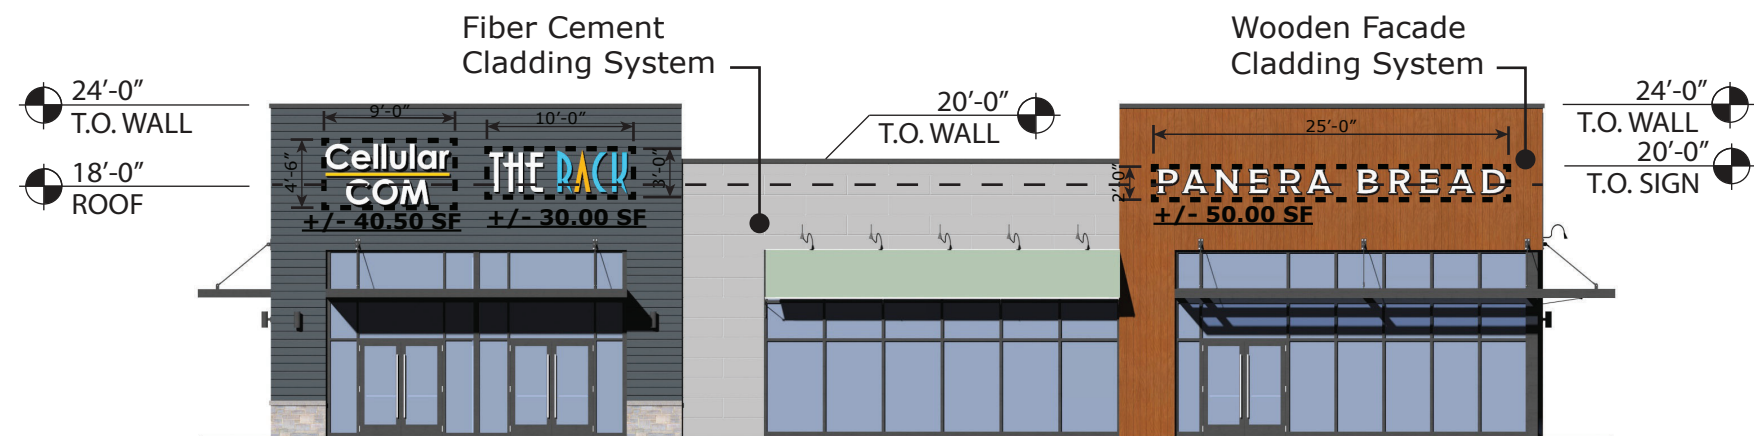


Allowable Signage Area:
50.00 Sq. Ft. ✓

1. FRONT (WEST) ELEVATION




2. LEFT (NORTH) ELEVATION


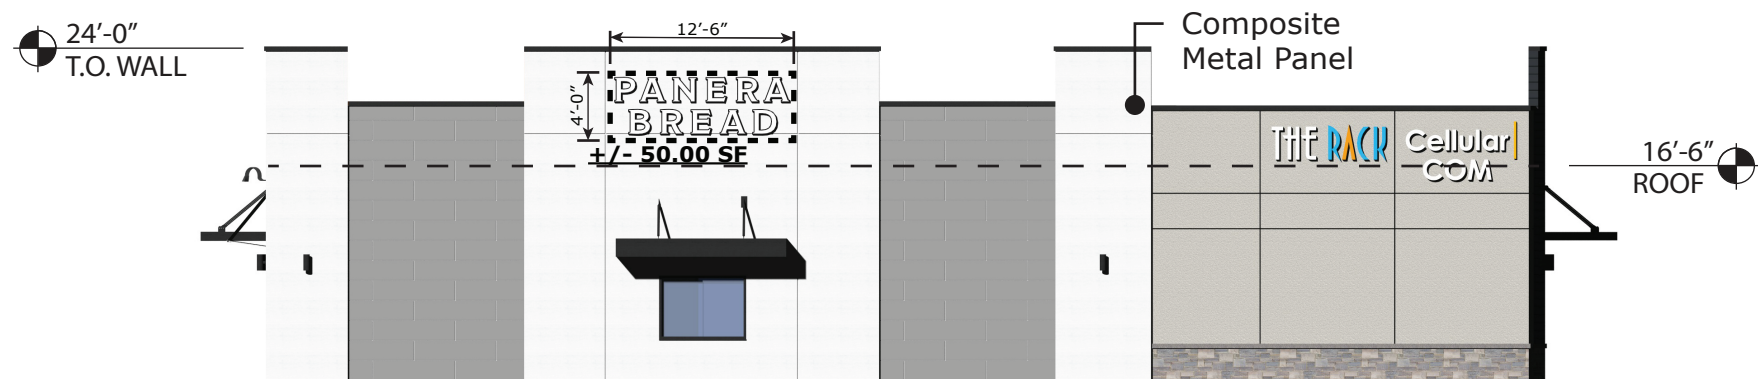


3. REAR (EAST) ELEVATION



4. RIGHT (SOUTH) ELEVATION

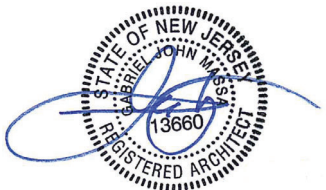

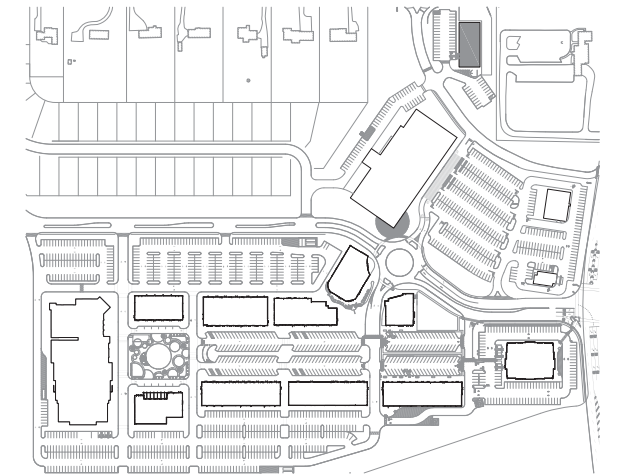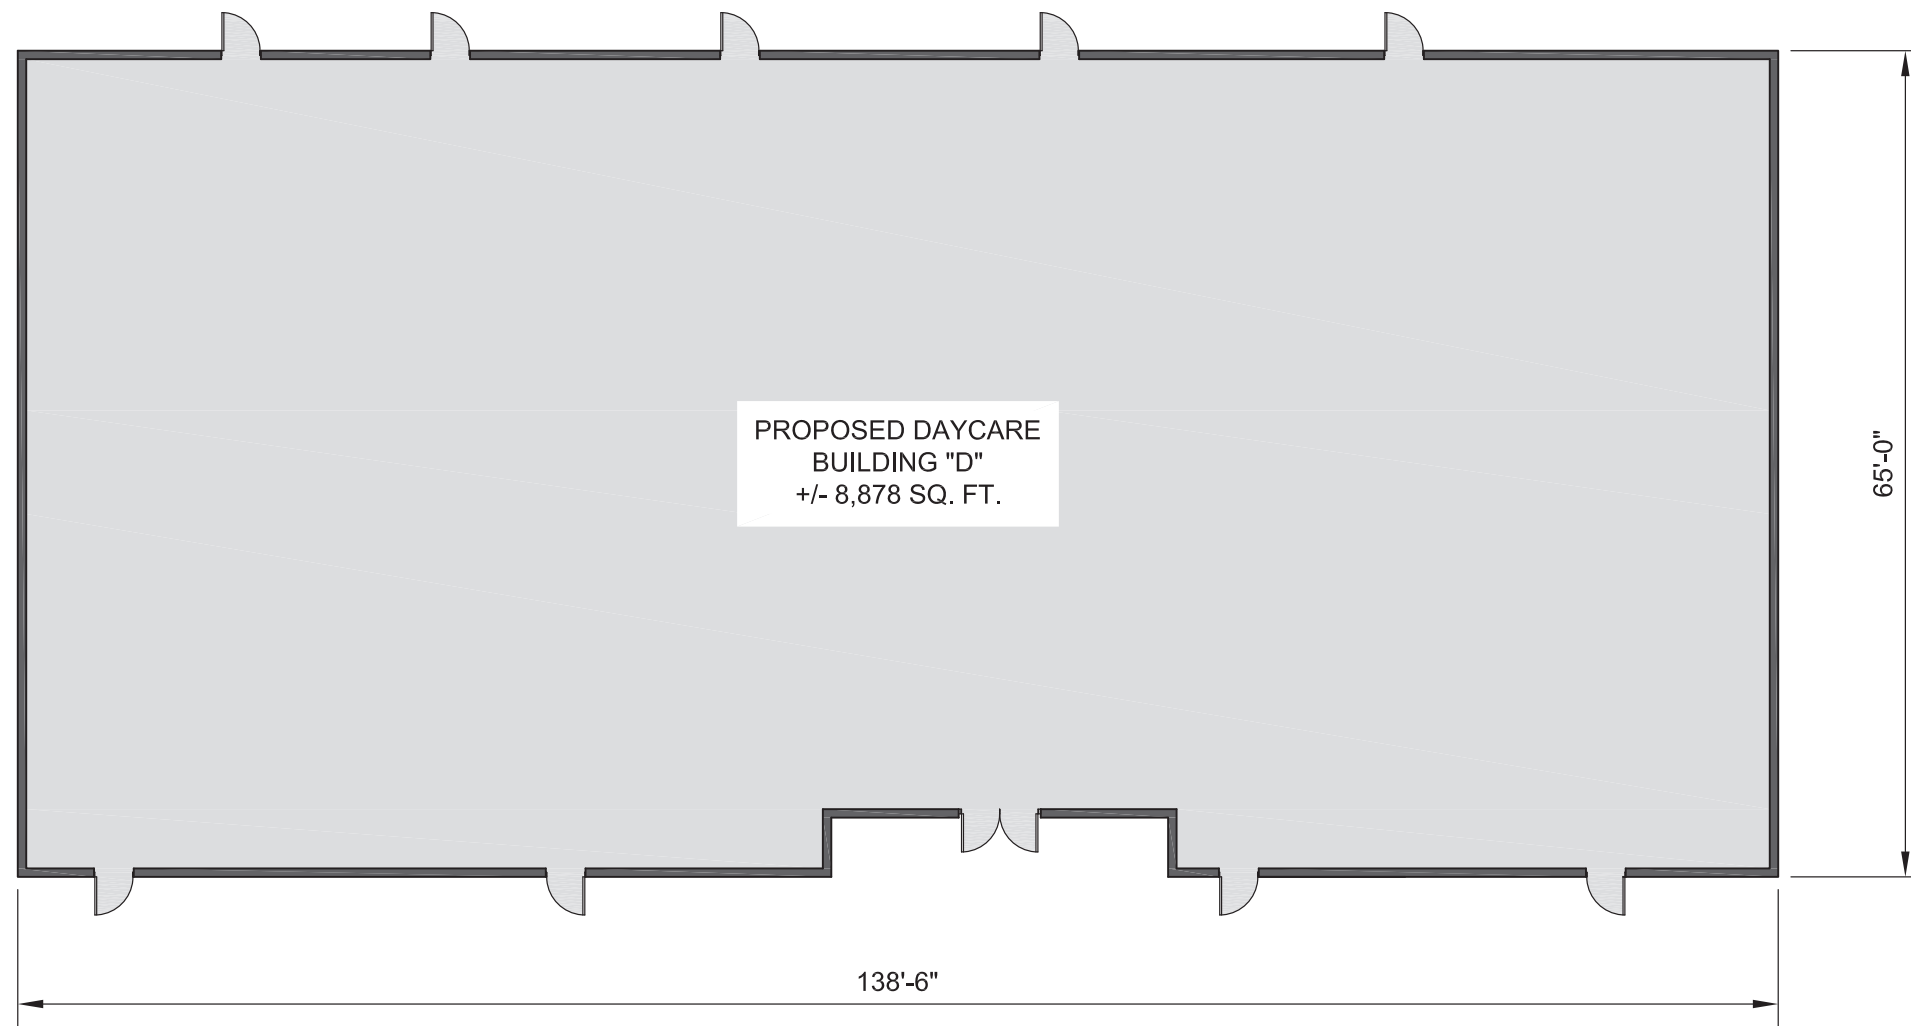


Key Plan ***N.T.S***



NOTE: THIS PLAN TO BE UTILIZED FOR LAYOUT PURPOSES ONLY. DRAWINGS DEPICT THE GRAPHIC NATURE OF THE CURRENT DESIGN AND LEASING INTENT .

REFER TO CIVIL DRAWINGS FOR MAXIMUM BUILDING SQUARE FOOTAGE AND EXTENTS OF FOOTPRINT.

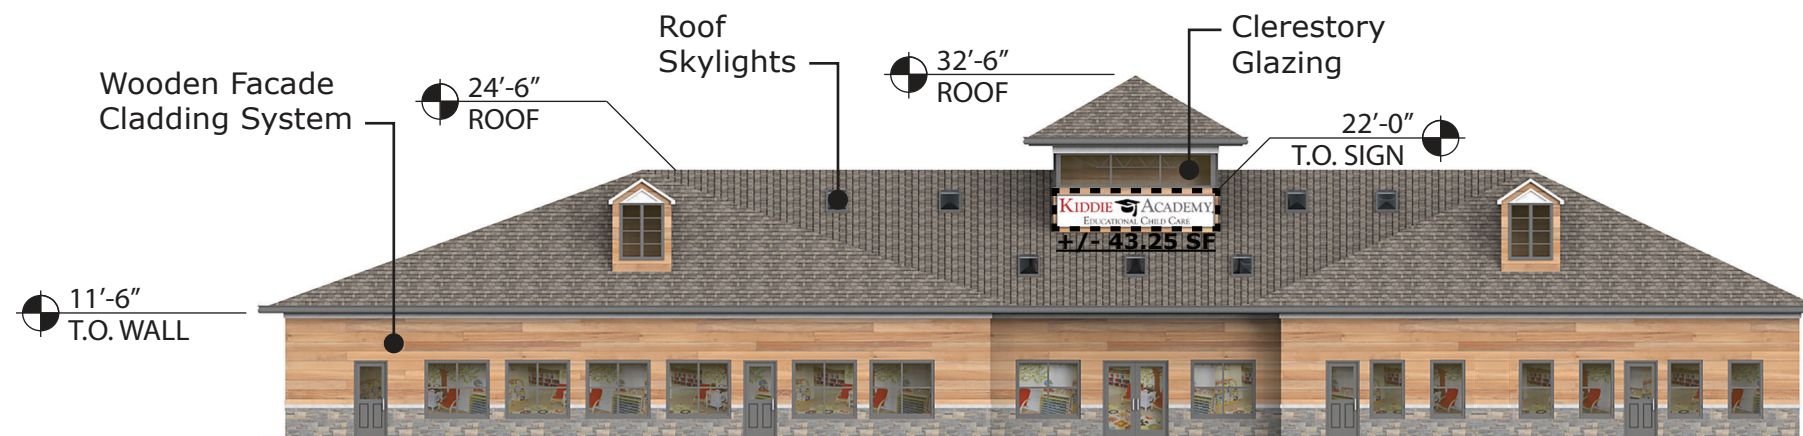

Allowable Signage Area:
50.00 Sq. Ft. ✓

1. FRONT (WEST) ELEVATION




2. LEFT (NORTH) ELEVATION




3. REAR (EAST) ELEVATION




4. RIGHT (SOUTH) ELEVATION

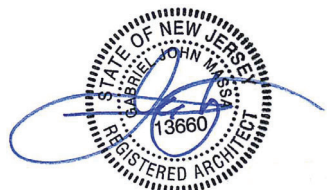

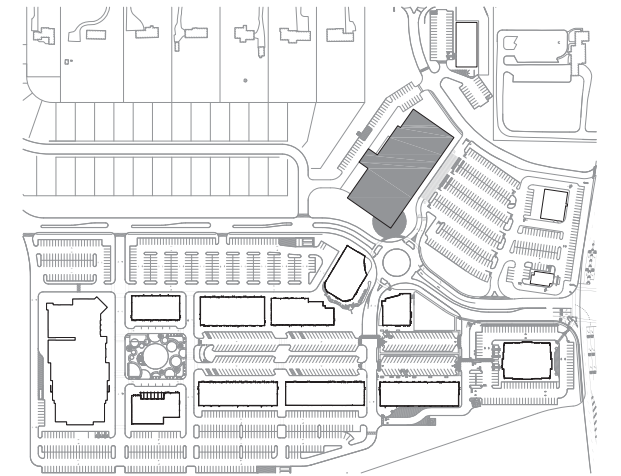


Key Plan **N.T.S**

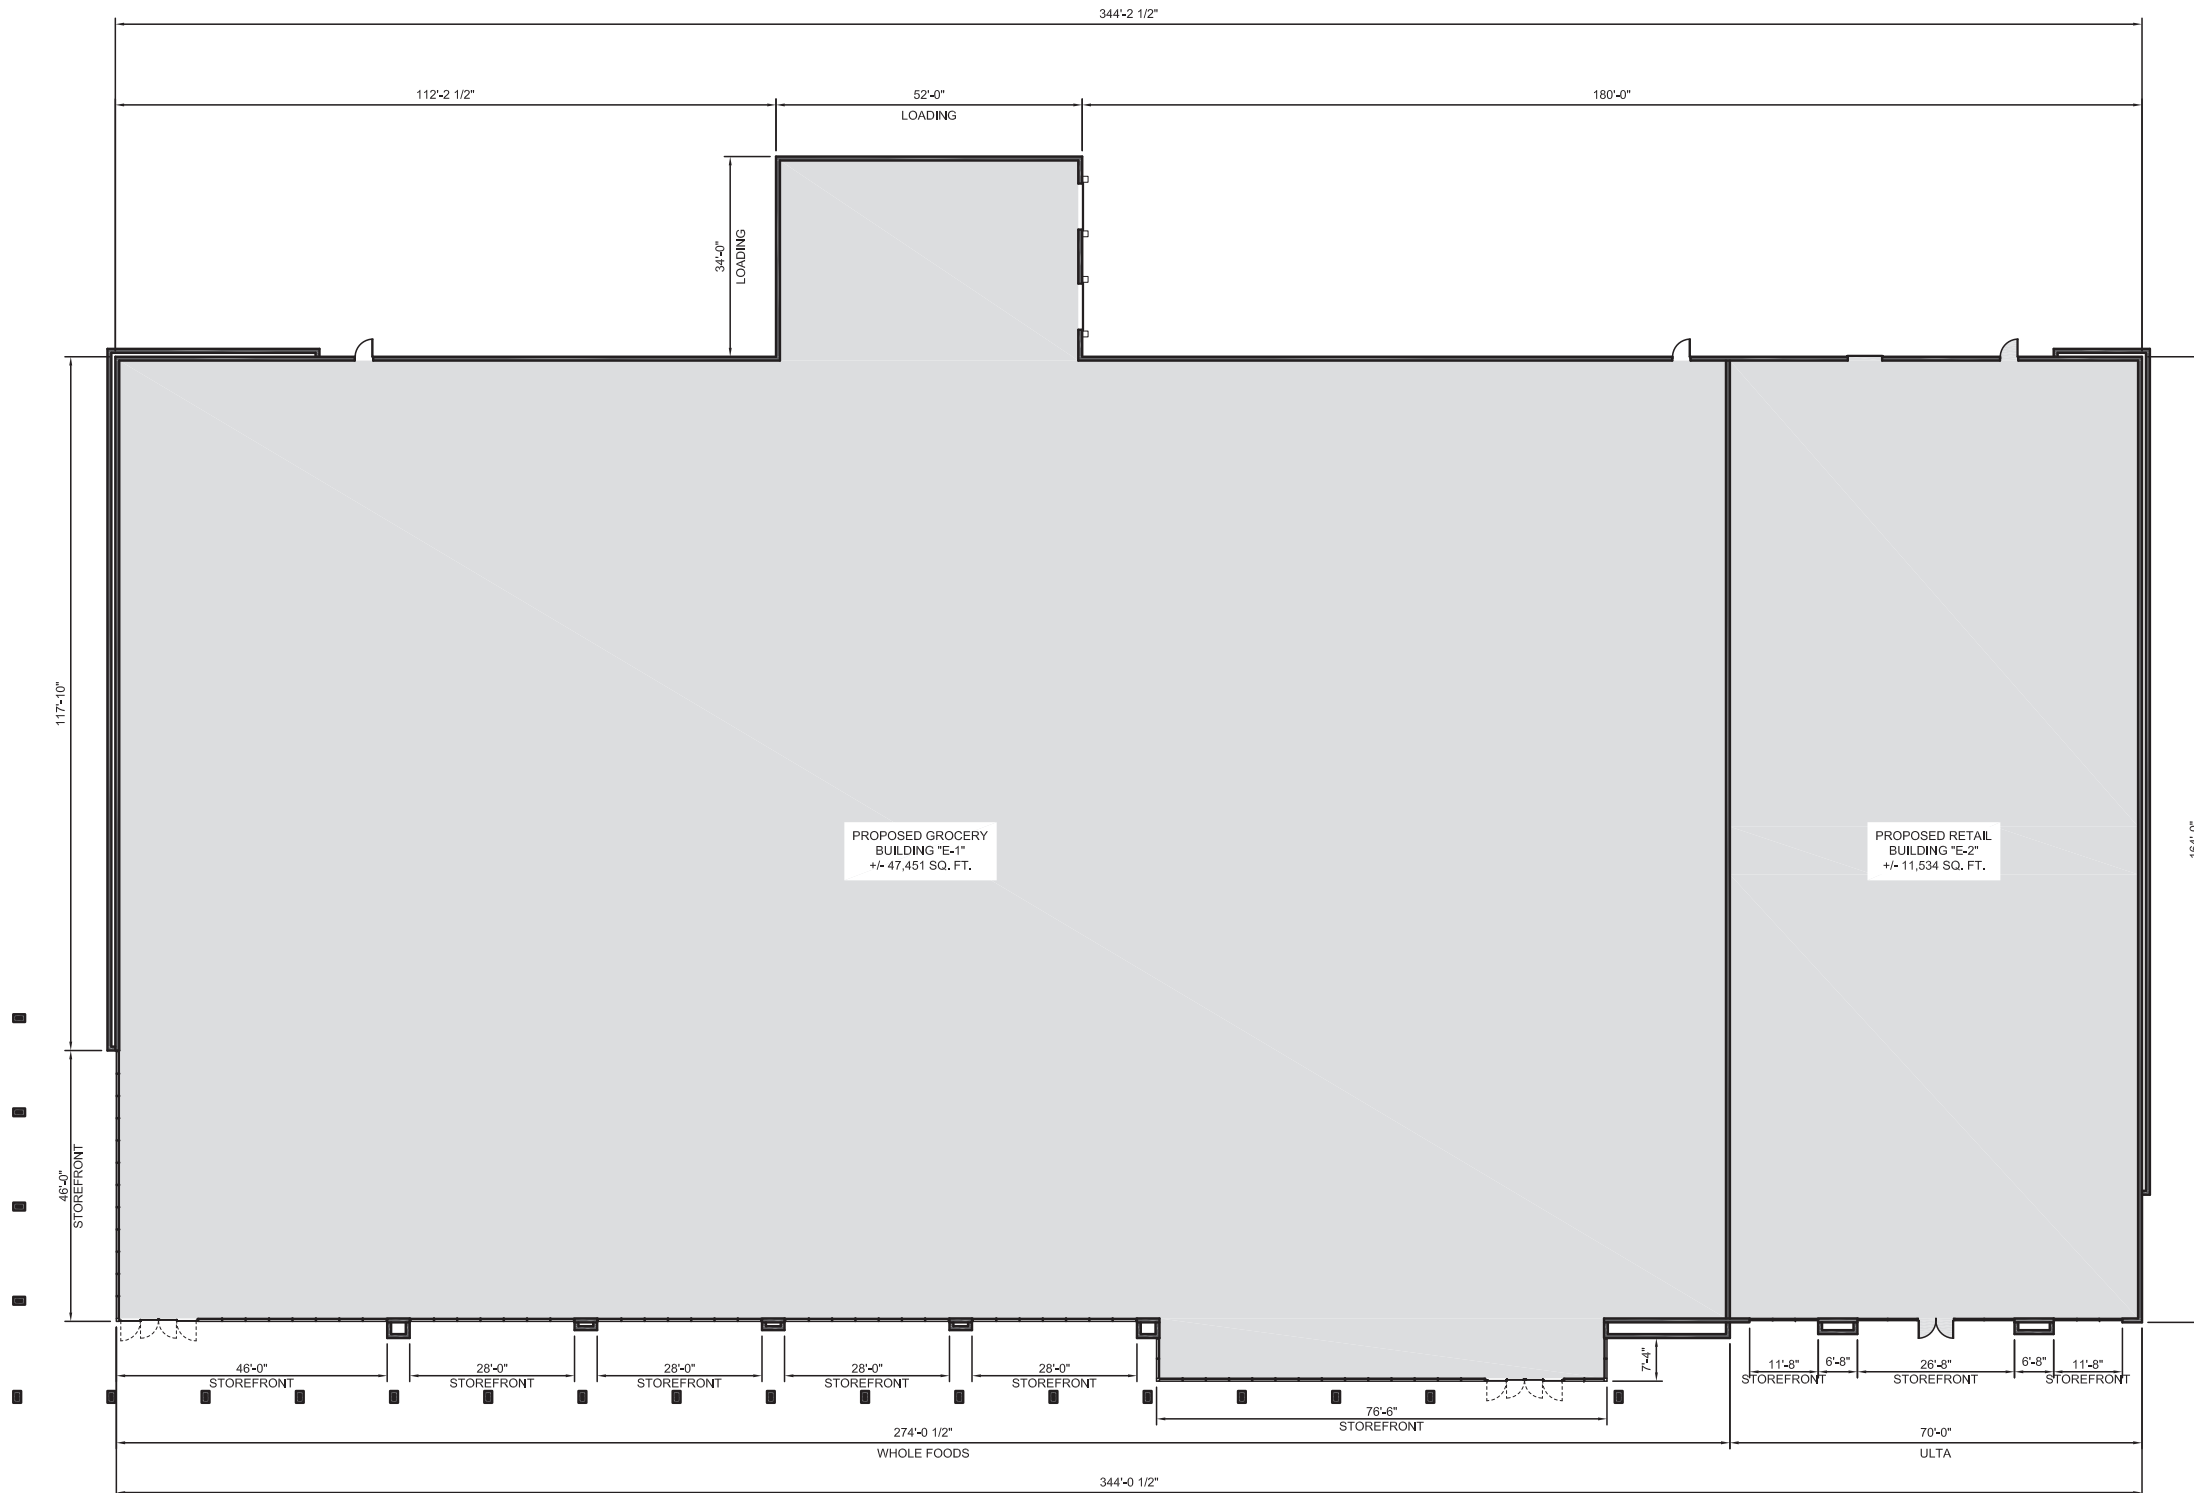

NOTE: THIS PLAN TO BE UTILIZED FOR LAYOUT PURPOSES ONLY. DRAWINGS DEPICT THE GRAPHIC NATURE OF THE CURRENT DESIGN AND LEASING INTENT .




REFER TO CIVIL DRAWINGS FOR MAXIMUM BUILDING SQUARE FOOTAGE AND EXTENTS OF FOOTPRINT.



Sign A1): Allowable Signage Area: 300 Sq. Ft. Max. Height: 4'-0" Proposed: 22'-8" x 5'-8" = 128.44 SF 128.44 < 300.00 ✓ Sign Height: 5'-8" > 4'-0" ✓ * Variance Granted ✓ Numer of signs exceeds maximum allowance: 3 > 2 ✓ * Variance Granted ✓	Sign A2): Allowable Signage Area: 300 Sq. Ft. Max. Height: 4'-0" Proposed: 9'-2" x 9'-2" = 84.03 SF 84.03 < 300.00 ✓ Sign Height: 9'-2" > 4'-0" ✓ * Variance Granted ✓	Sign A3): Allowable Signage Area: 50 Sq. Ft. Max. Height: 4'-0" Proposed: 13'-9 1/2" x 5'-9" = 79.30 SF 79.30 > 50.00 ✓ * Variance Granted ✓ Sign Height: 5'-9" > 4'-0" ✓ * Variance Granted ✓
---	--	--

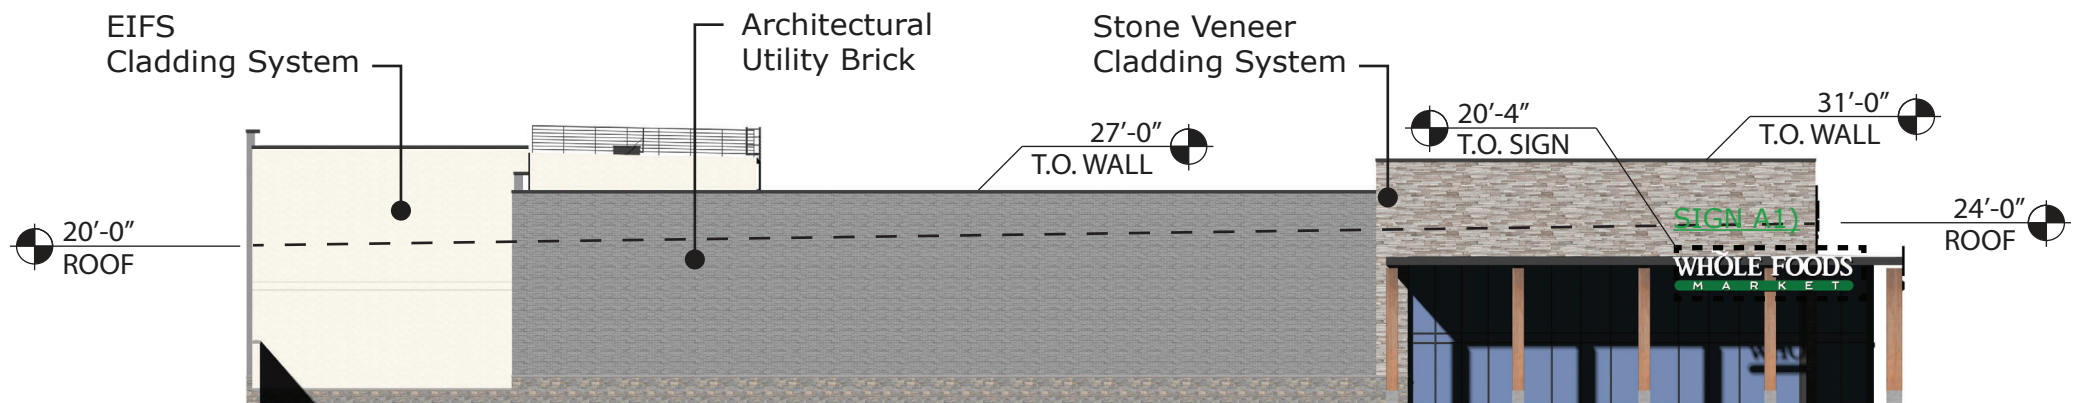

Sign A3):
 Allowable Signage Area: 50 Sq. Ft.
 Max. Height: 4'-0"
 Proposed:
 $13'-9\frac{1}{2}" \times 5'-9" = 79.30 \text{ SF}$
 $79.30 > 50.00$ ✓
 * Variance Granted ✓

Sign Height: 5'-9" > 4'-0" ✓
 * Variance Granted ✓

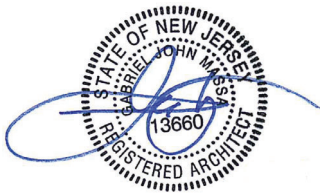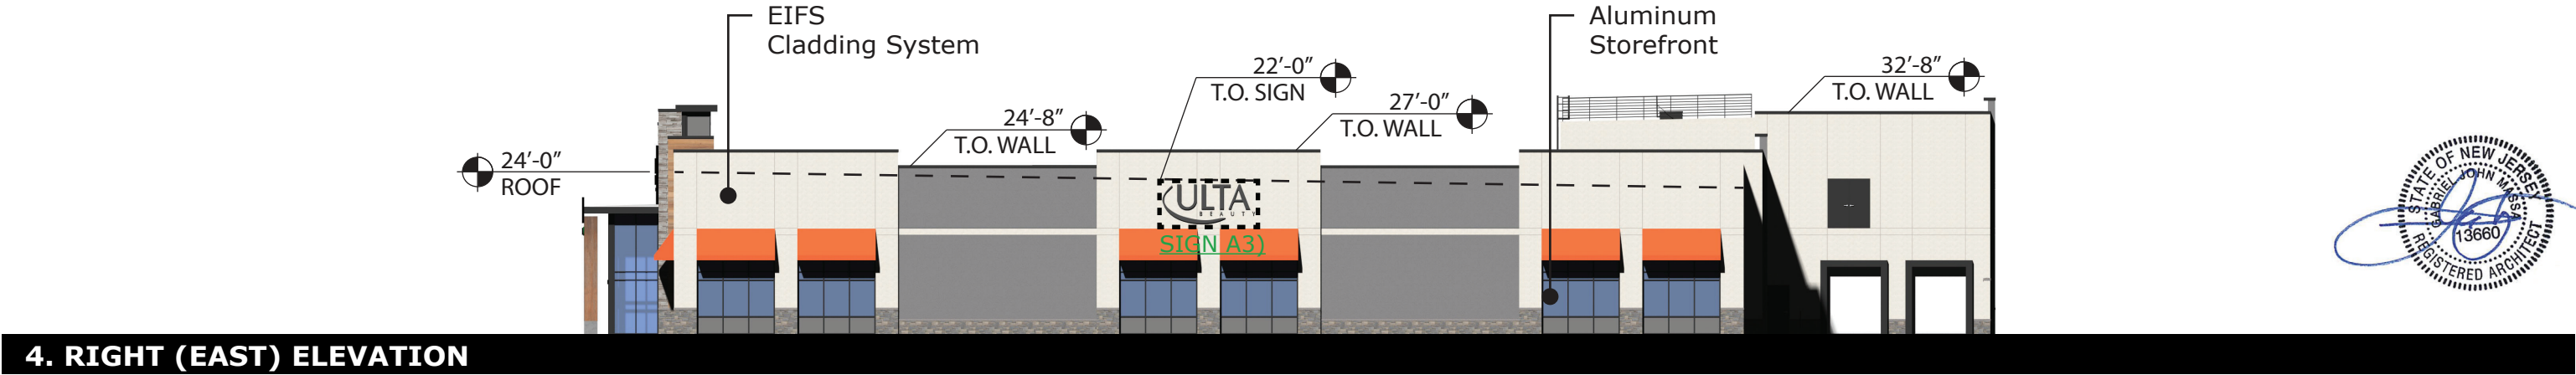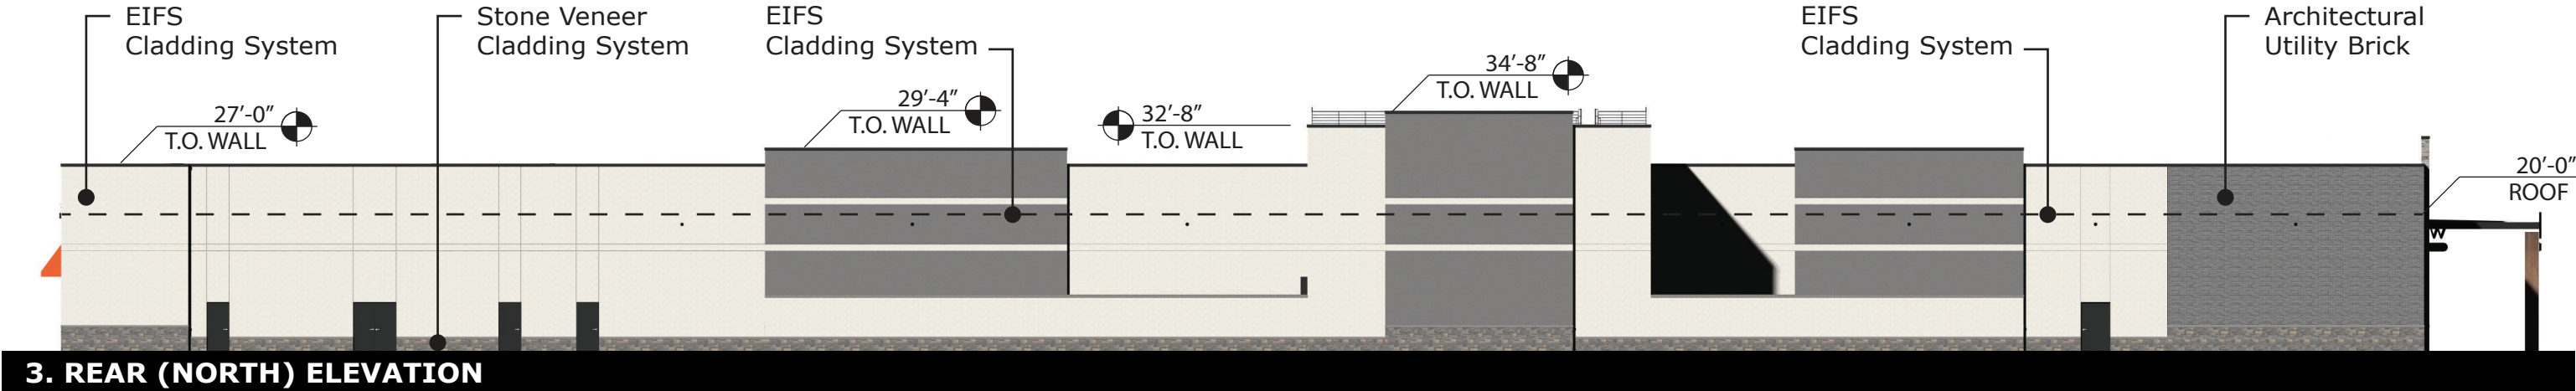

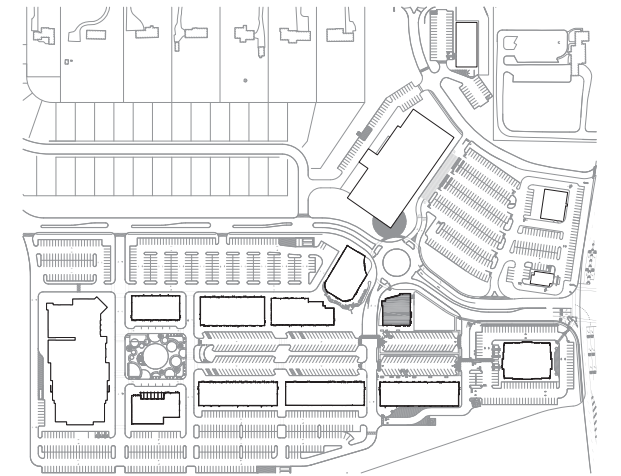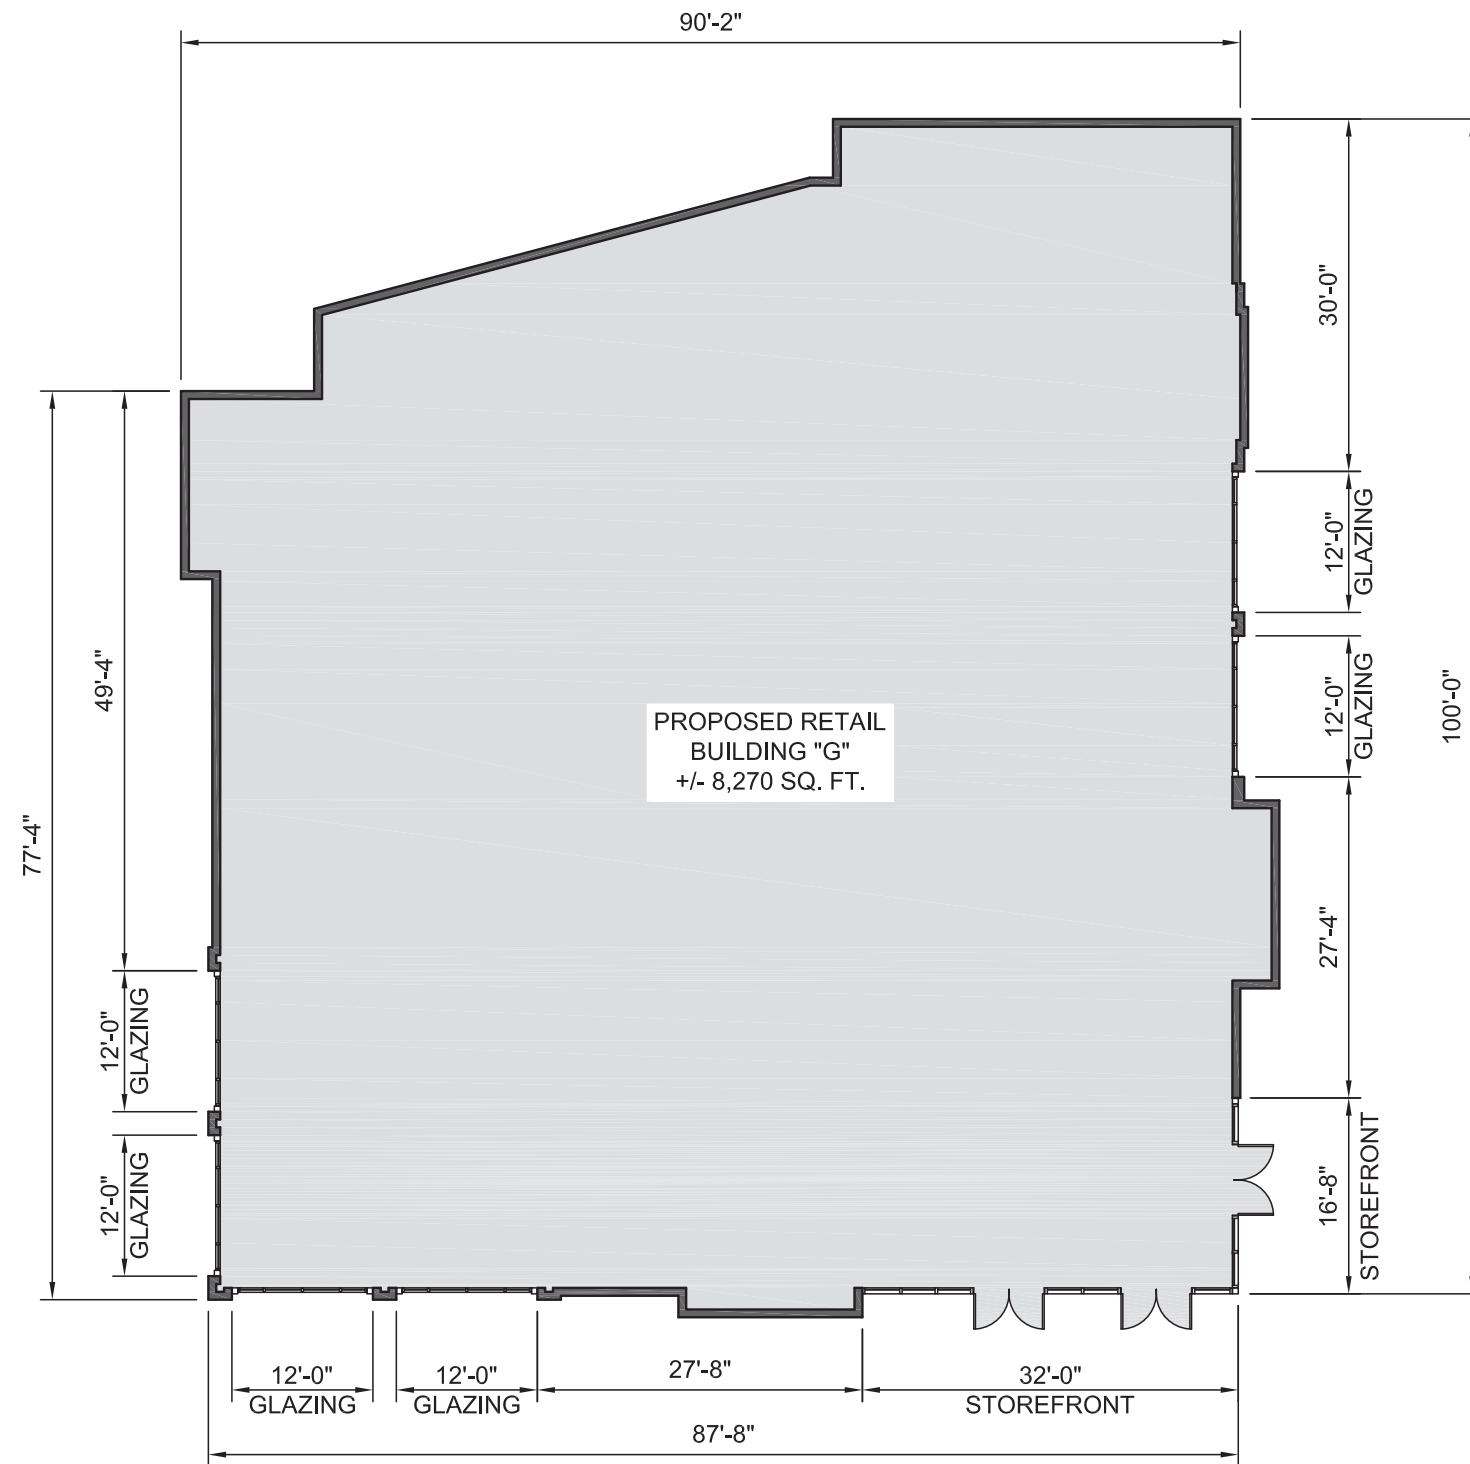

Key Plan **N.T.S**




NOTE: THIS PLAN TO BE UTILIZED FOR LAYOUT PURPOSES ONLY. DRAWINGS DEPICT THE GRAPHIC NATURE OF THE CURRENT DESIGN AND LEASING INTENT .


REFER TO CIVIL DRAWINGS FOR MAXIMUM BUILDING SQUARE FOOTAGE AND EXTENTS OF FOOTPRINT.




1. FRONT (SOUTH) ELEVATION

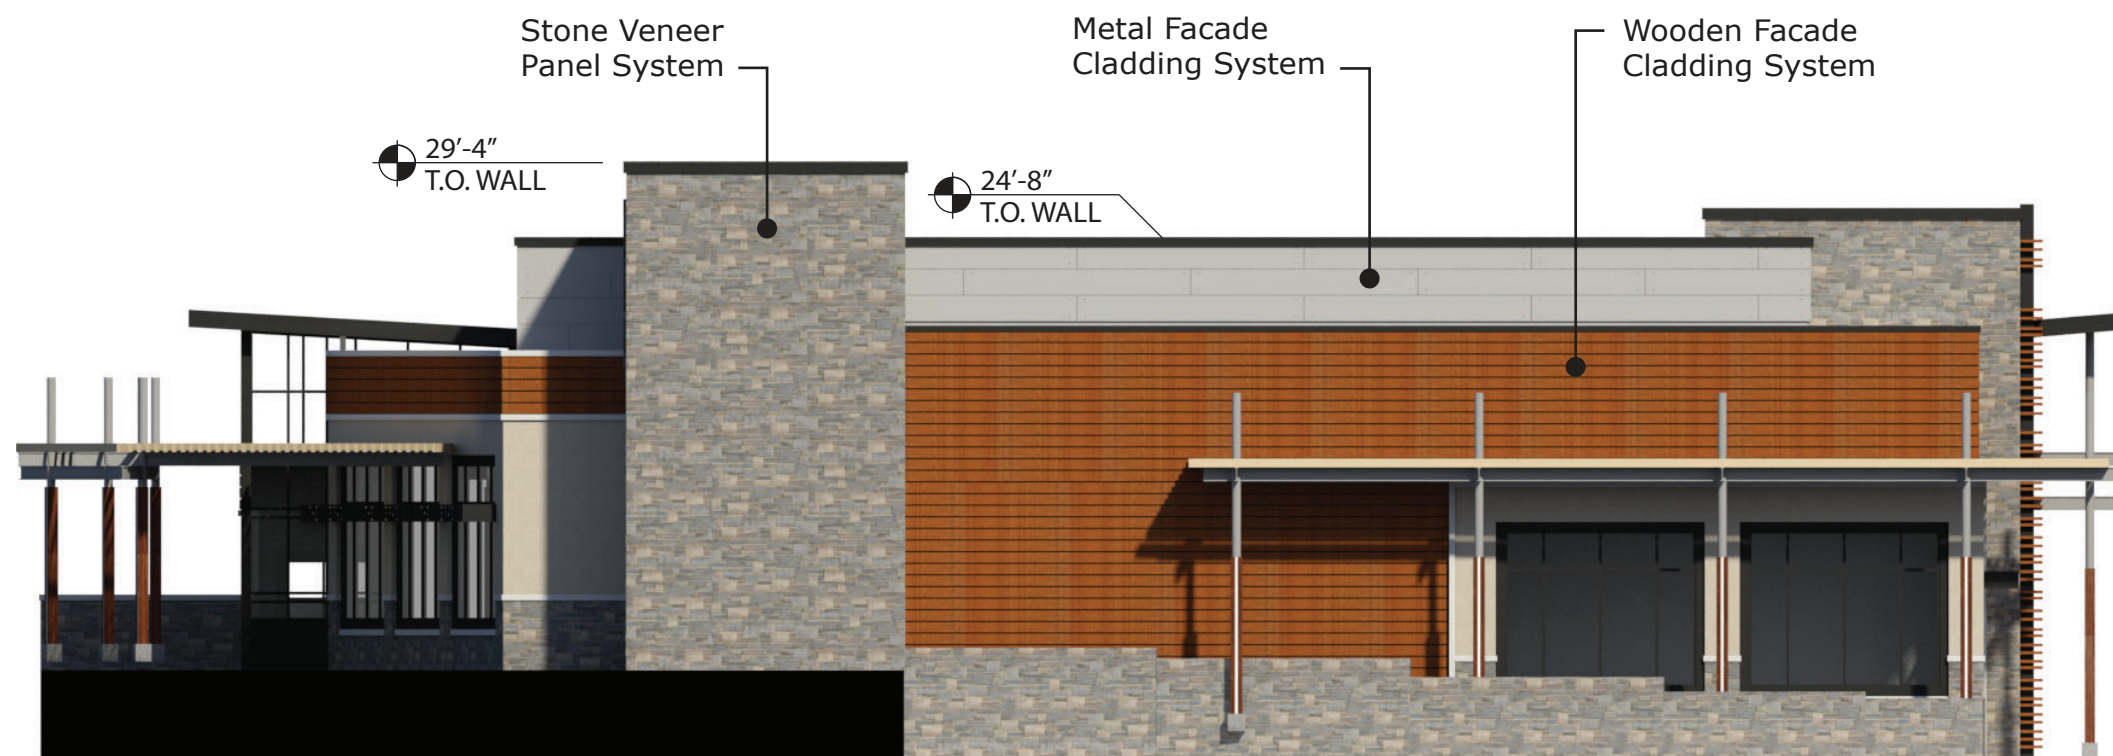


2. LEFT (WEST) ELEVATION

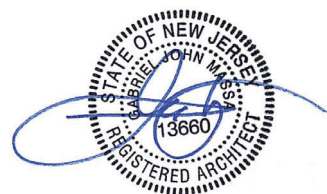


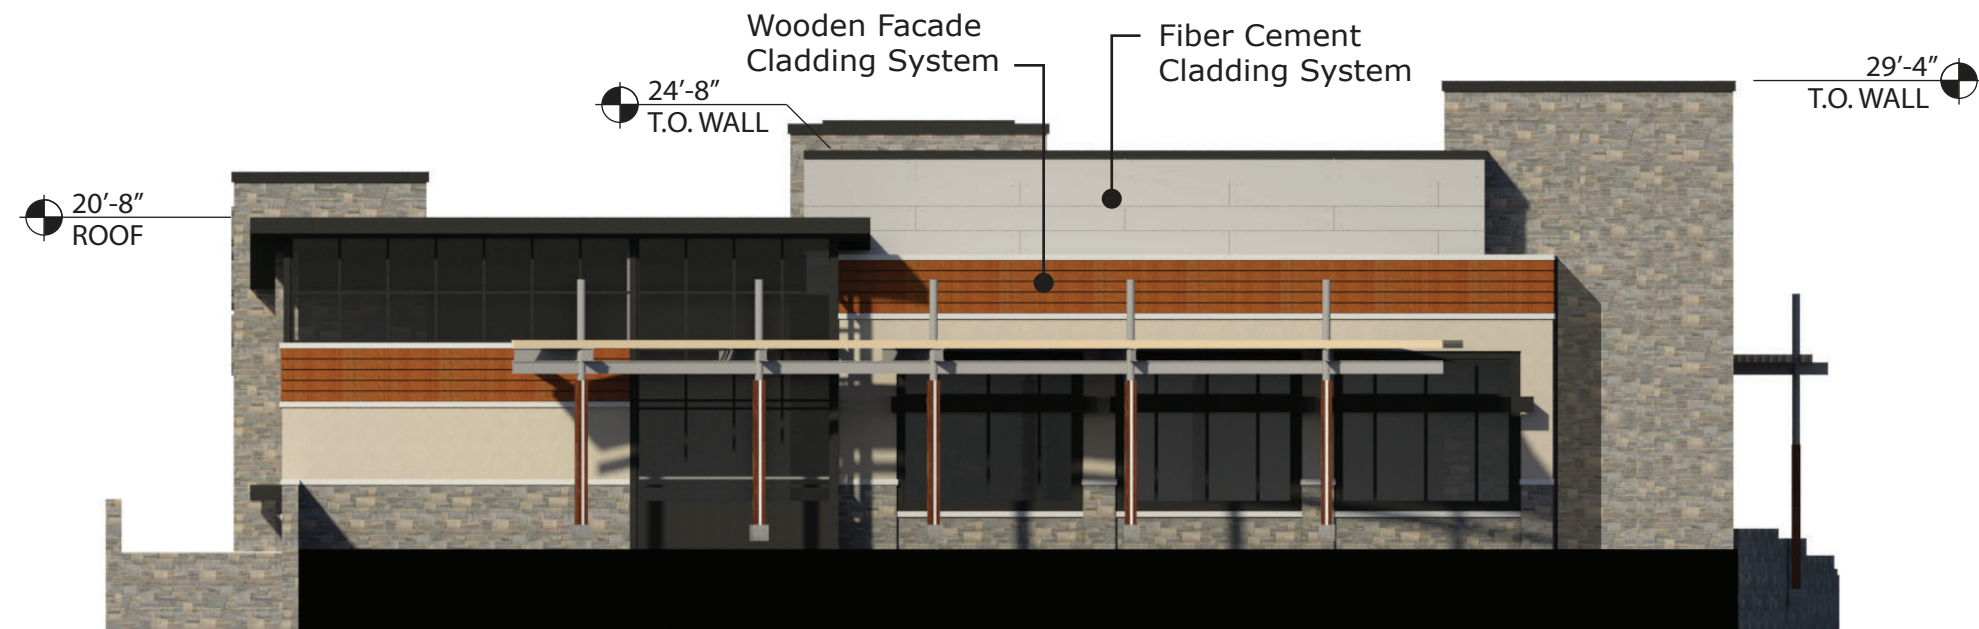


3. REAR (NORTH) ELEVATION

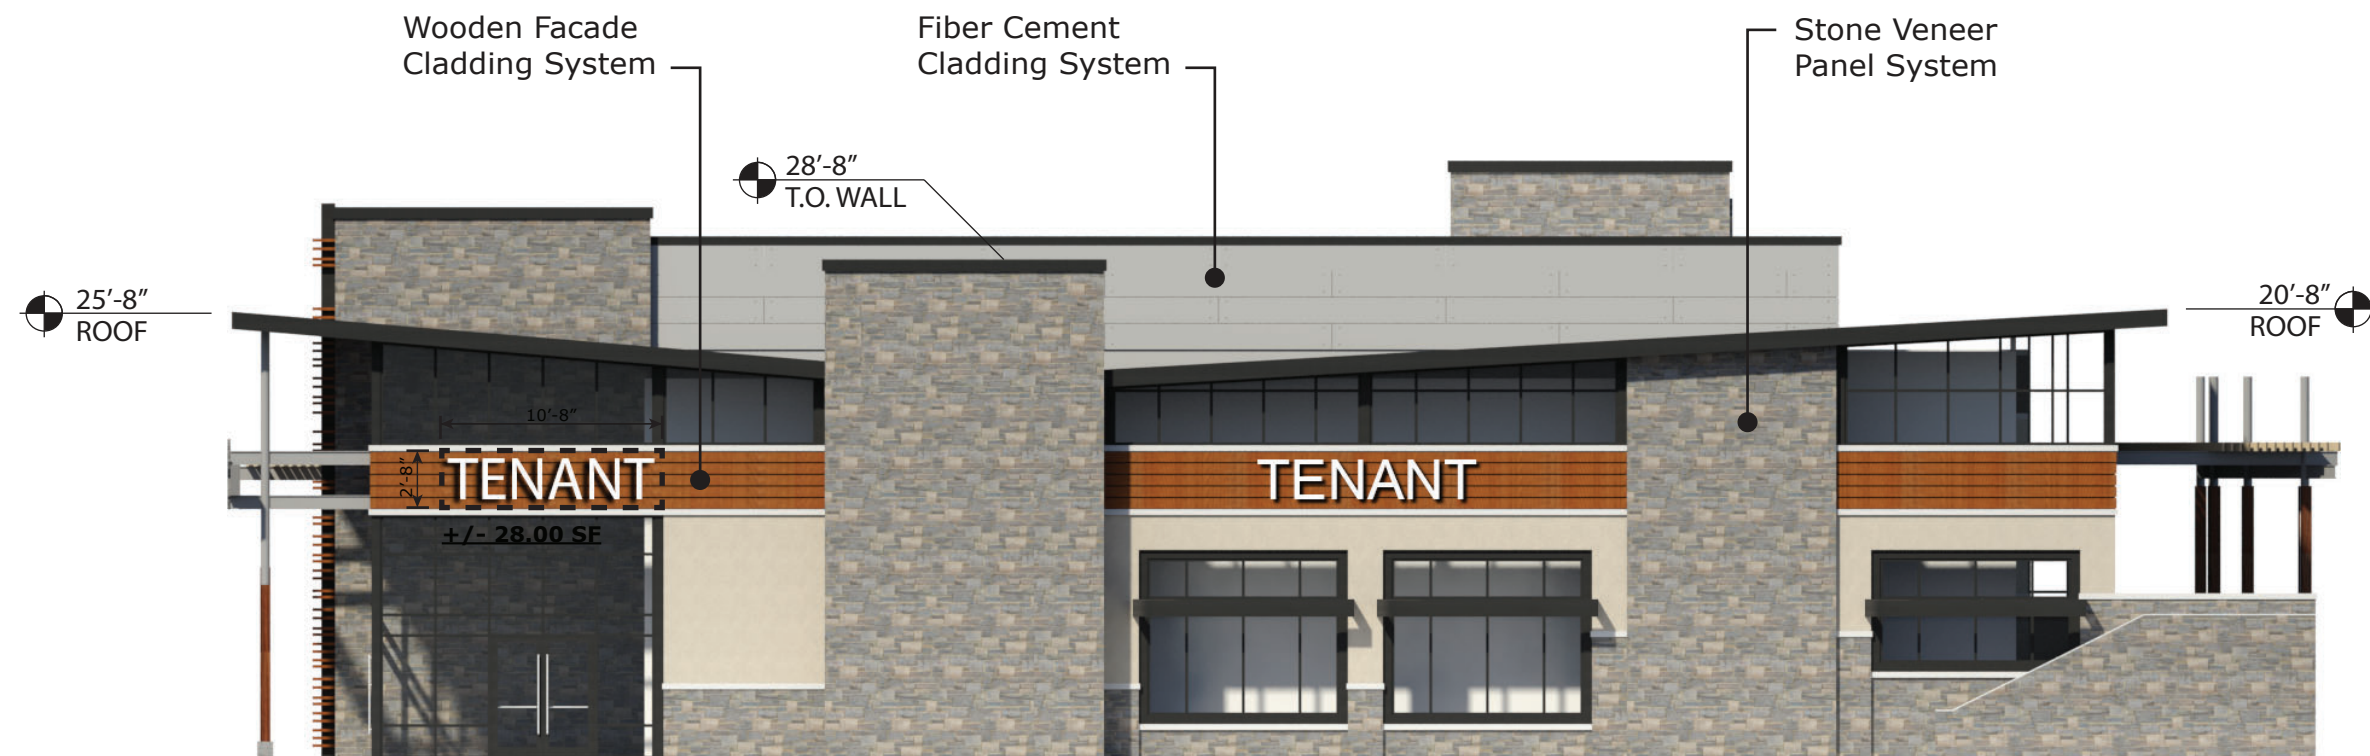


4. RIGHT (EAST) ELEVATION

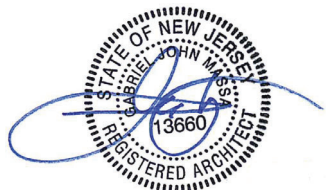

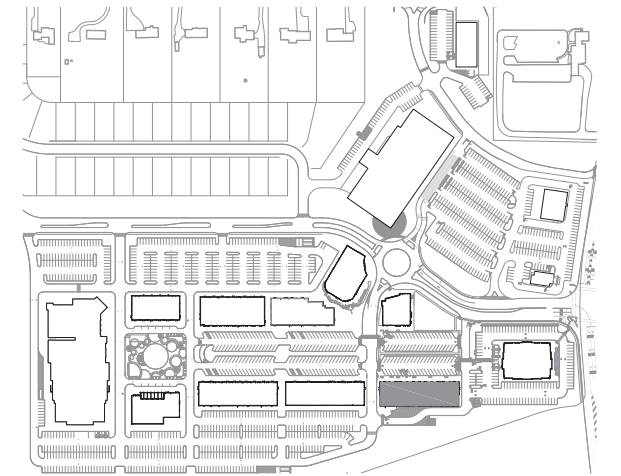


Key Plan **N.T.S**

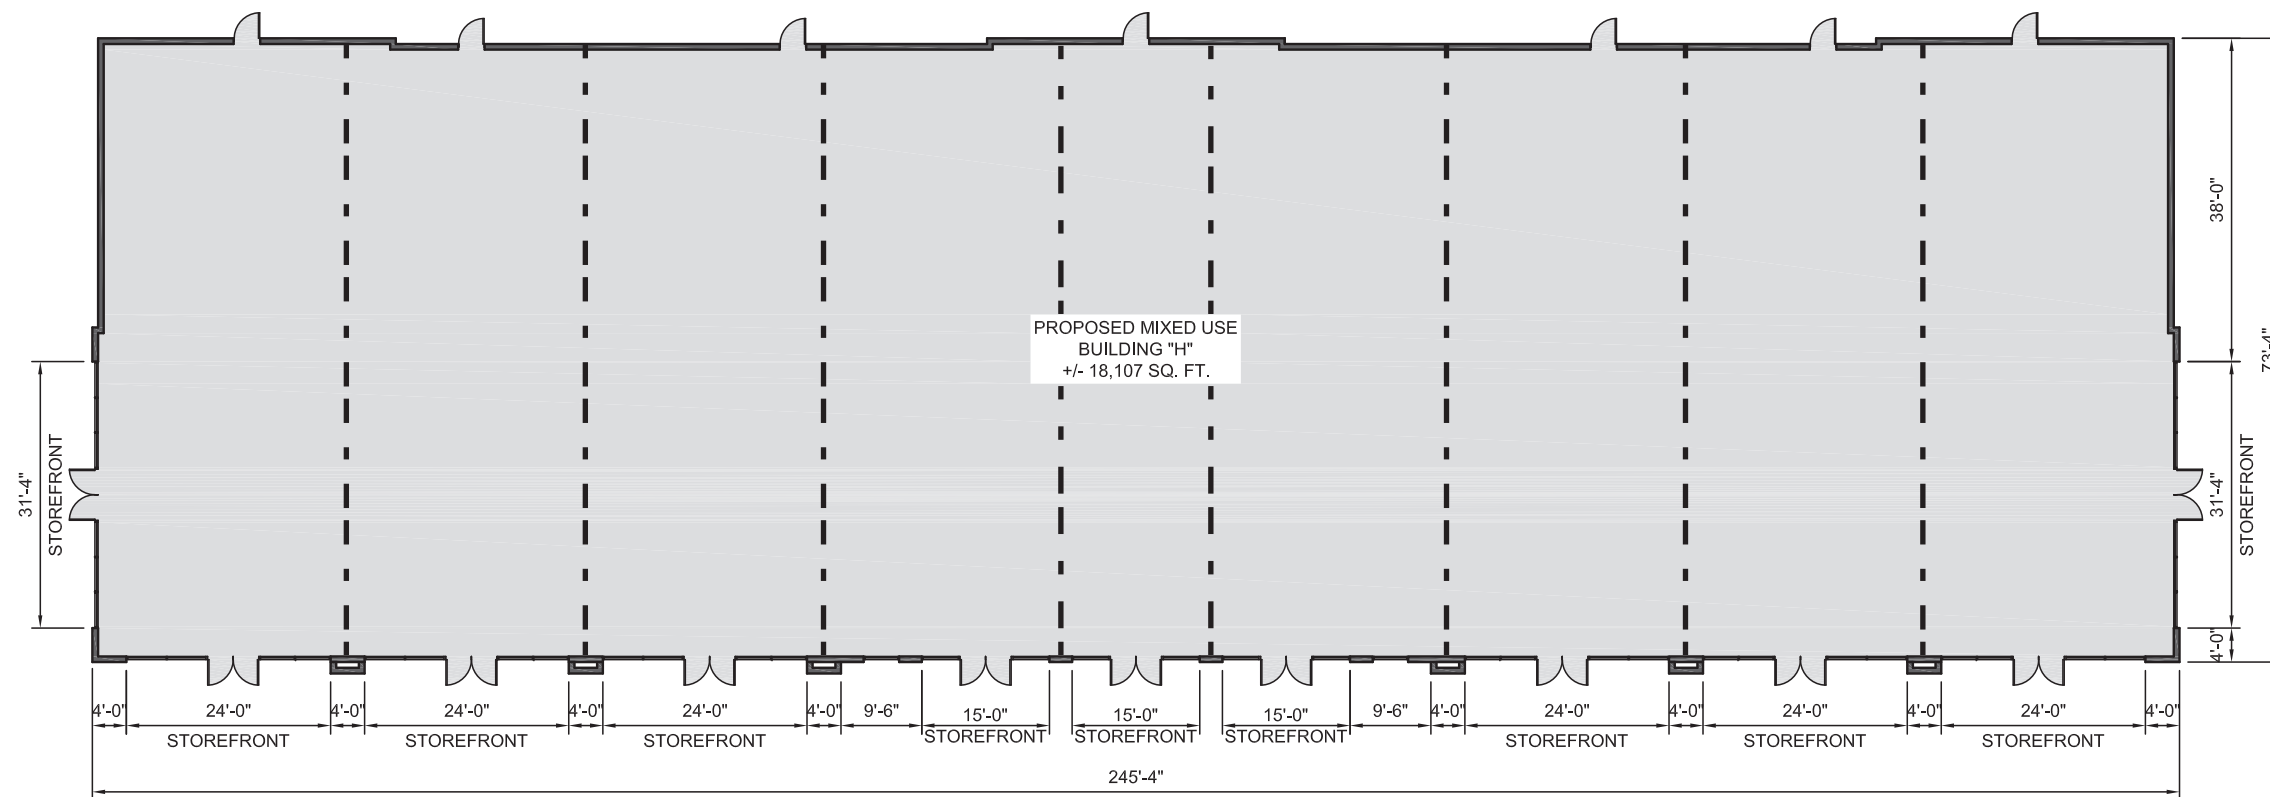


NOTE: THIS PLAN TO BE UTILIZED FOR LAYOUT PURPOSES ONLY. DRAWINGS DEPICT THE GRAPHIC NATURE OF THE CURRENT DESIGN AND LEASING INTENT .

REFER TO CIVIL DRAWINGS FOR MAXIMUM BUILDING SQUARE FOOTAGE AND EXTENTS OF FOOTPRINT.

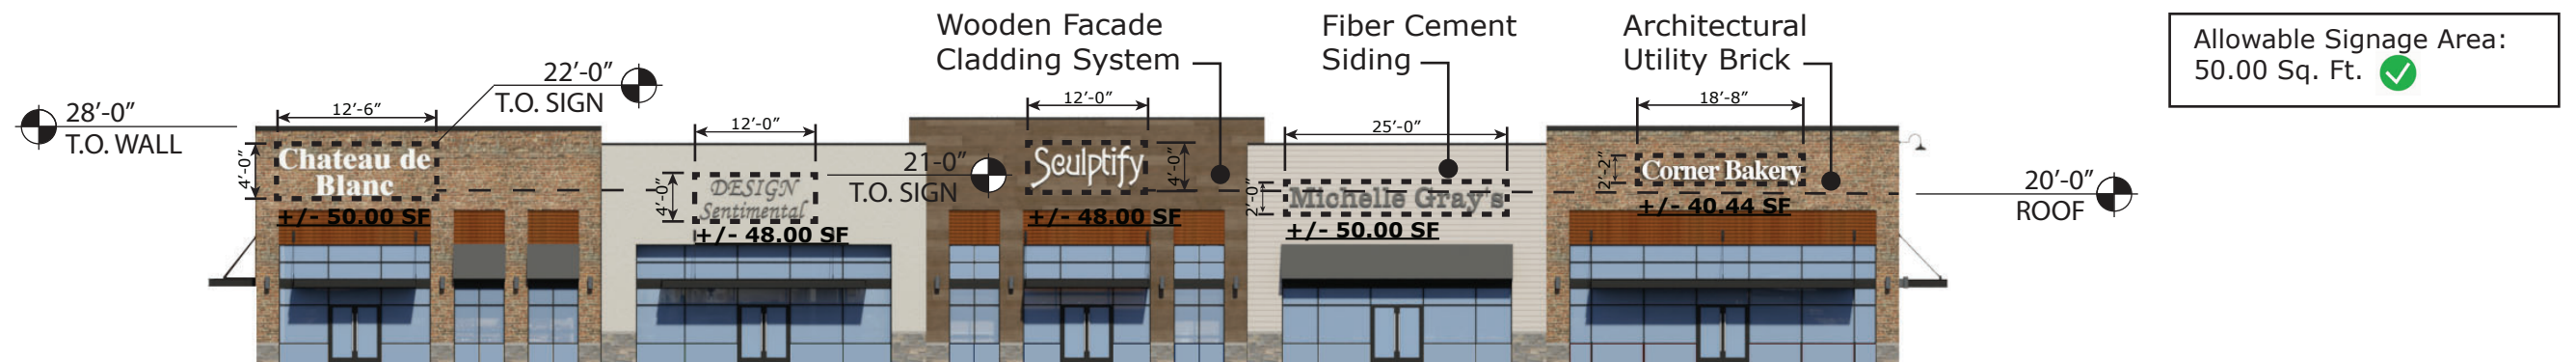

1. FRONT (SOUTH) ELEVATION

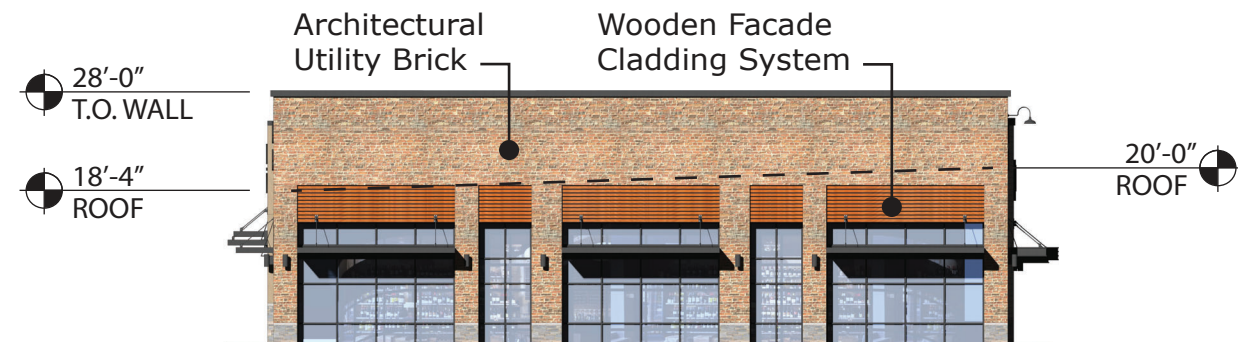


2. LEFT (WEST) ELEVATION




3. REAR (NORTH) ELEVATION




4. RIGHT (EAST) ELEVATION

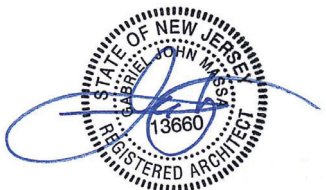

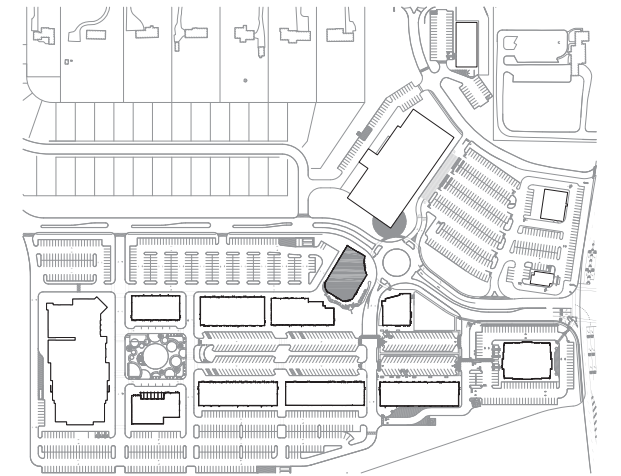


Key Plan *N.T.S*

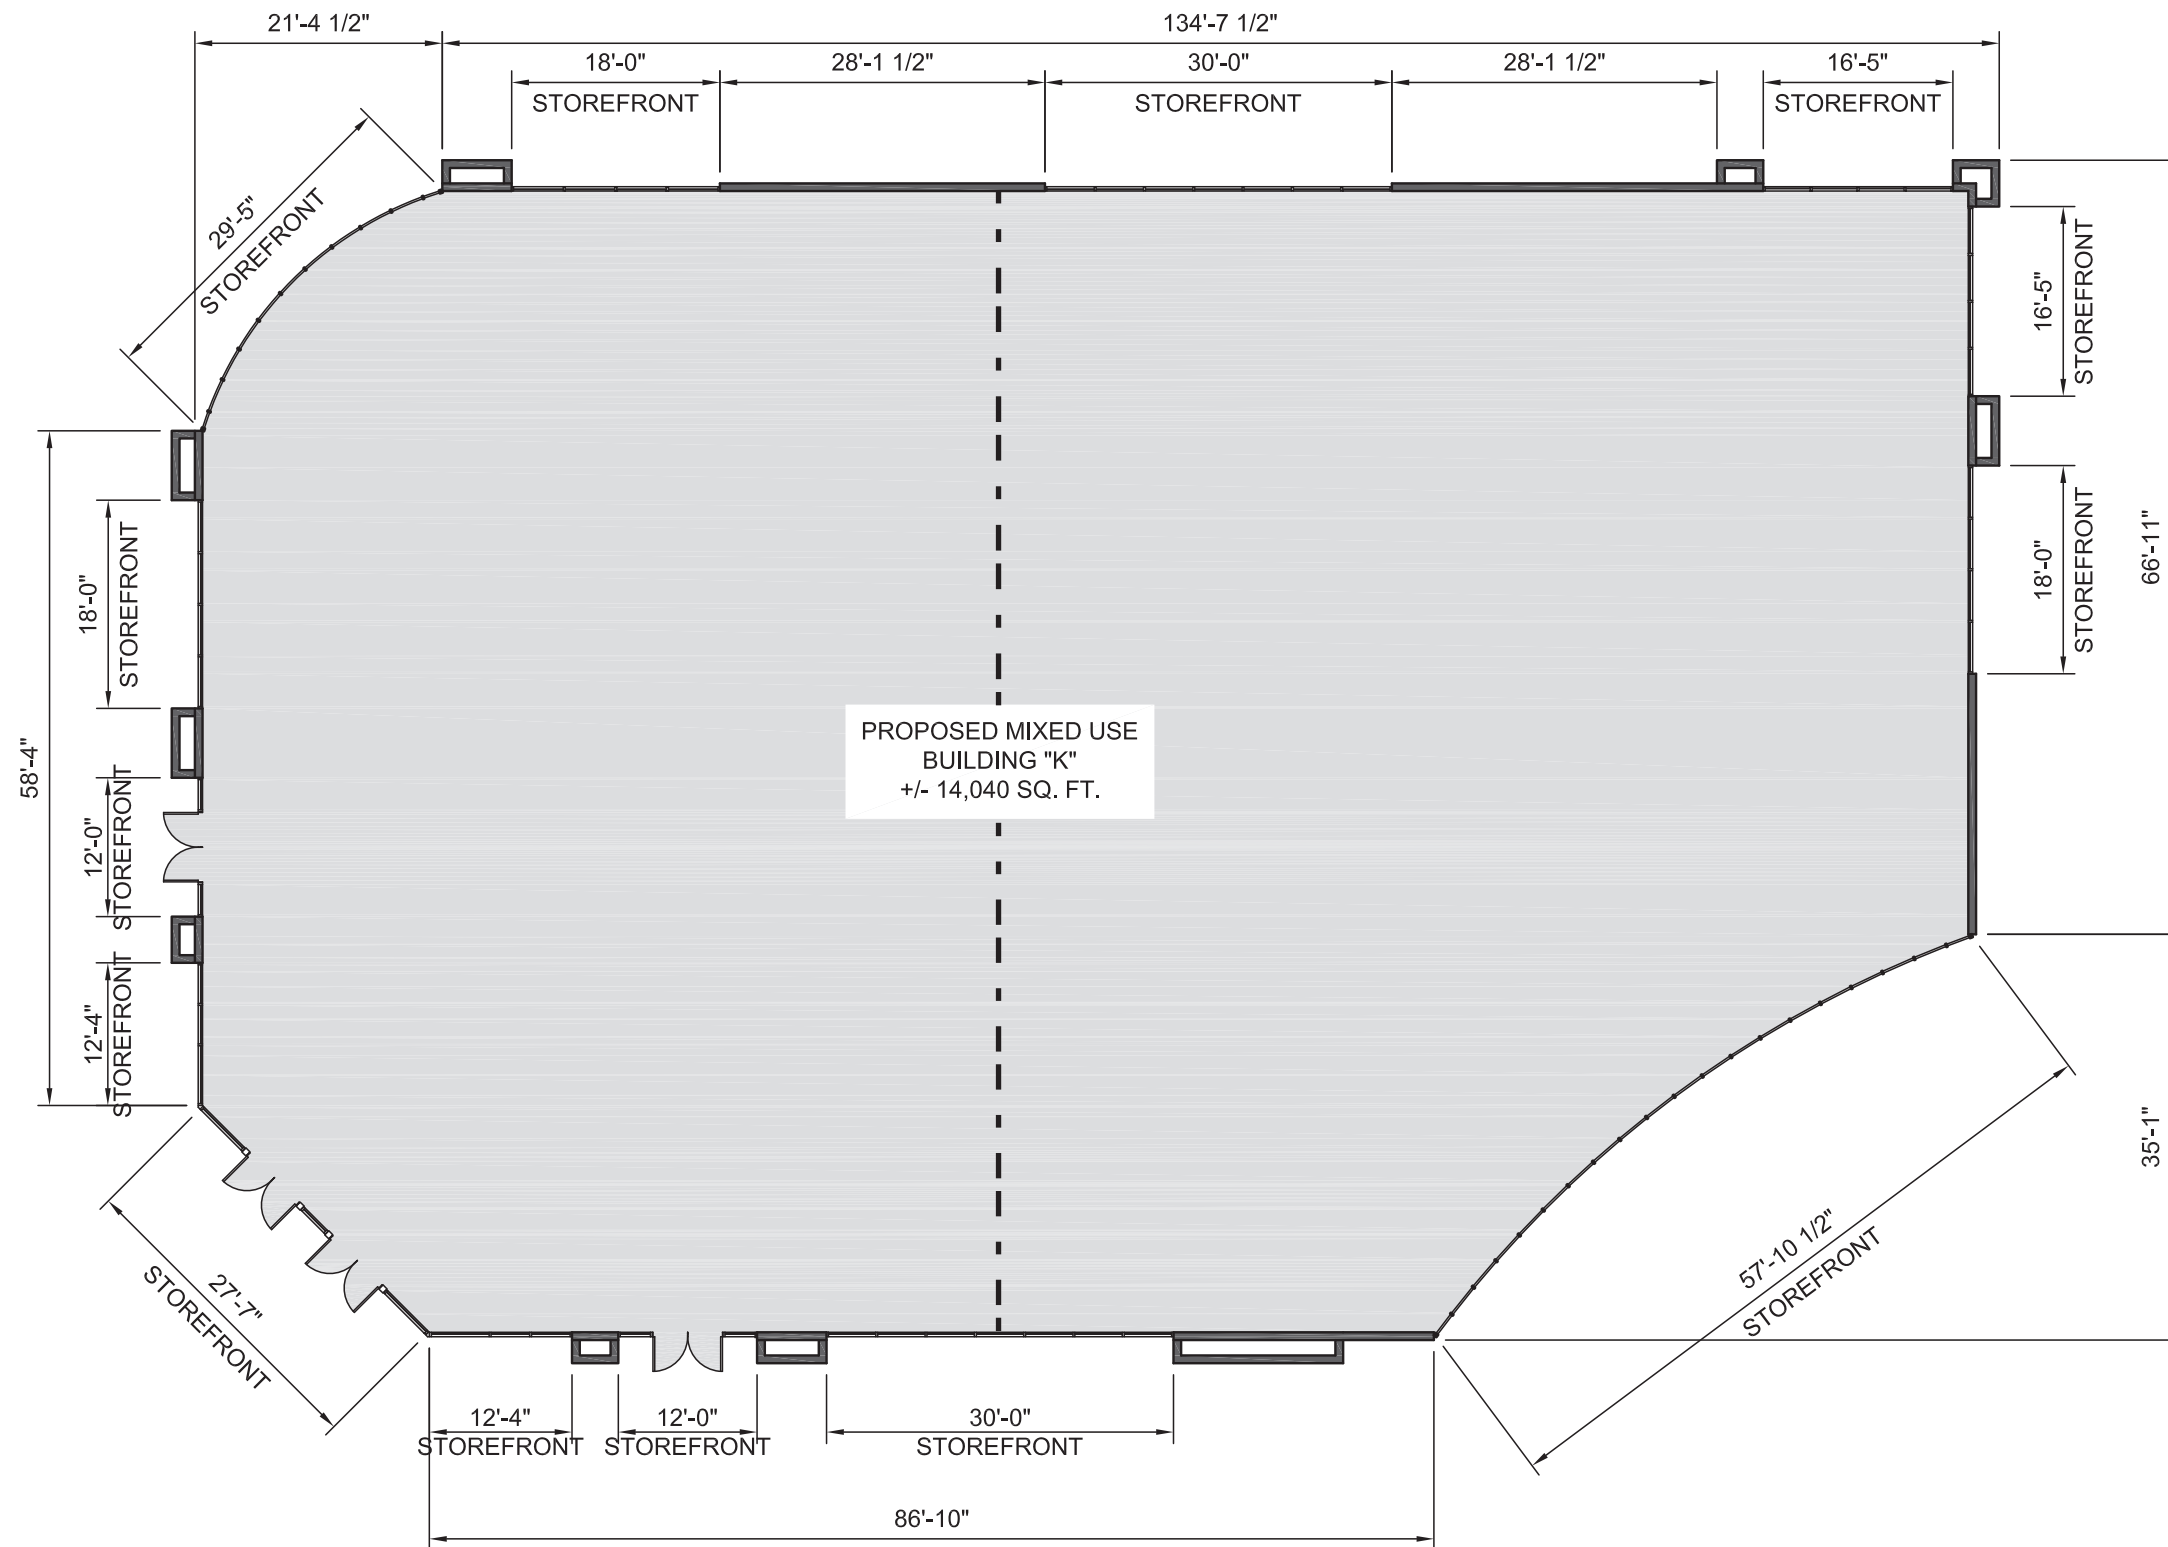


NOTE: THIS PLAN TO BE UTILIZED FOR LAYOUT PURPOSES ONLY. DRAWINGS DEPICT THE GRAPHIC NATURE OF THE CURRENT DESIGN AND LEASING INTENT .

REFER TO CIVIL DRAWINGS FOR MAXIMUM BUILDING SQUARE FOOTAGE AND EXTENTS OF FOOTPRINT.

Allowable Signage Area:
50.00 Sq. Ft. 

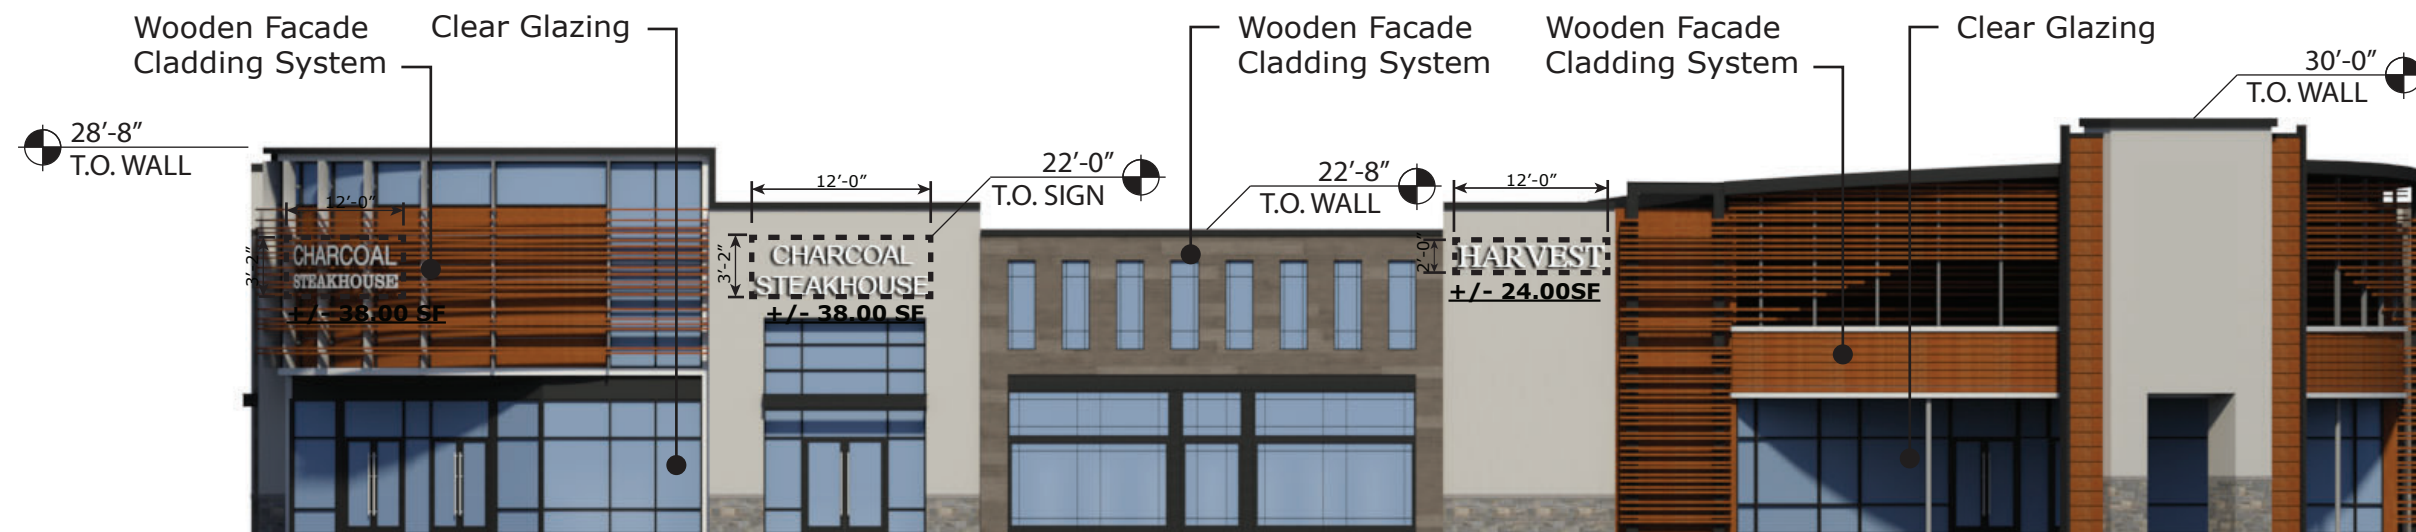


1. FRONT (SOUTH) ELEVATION

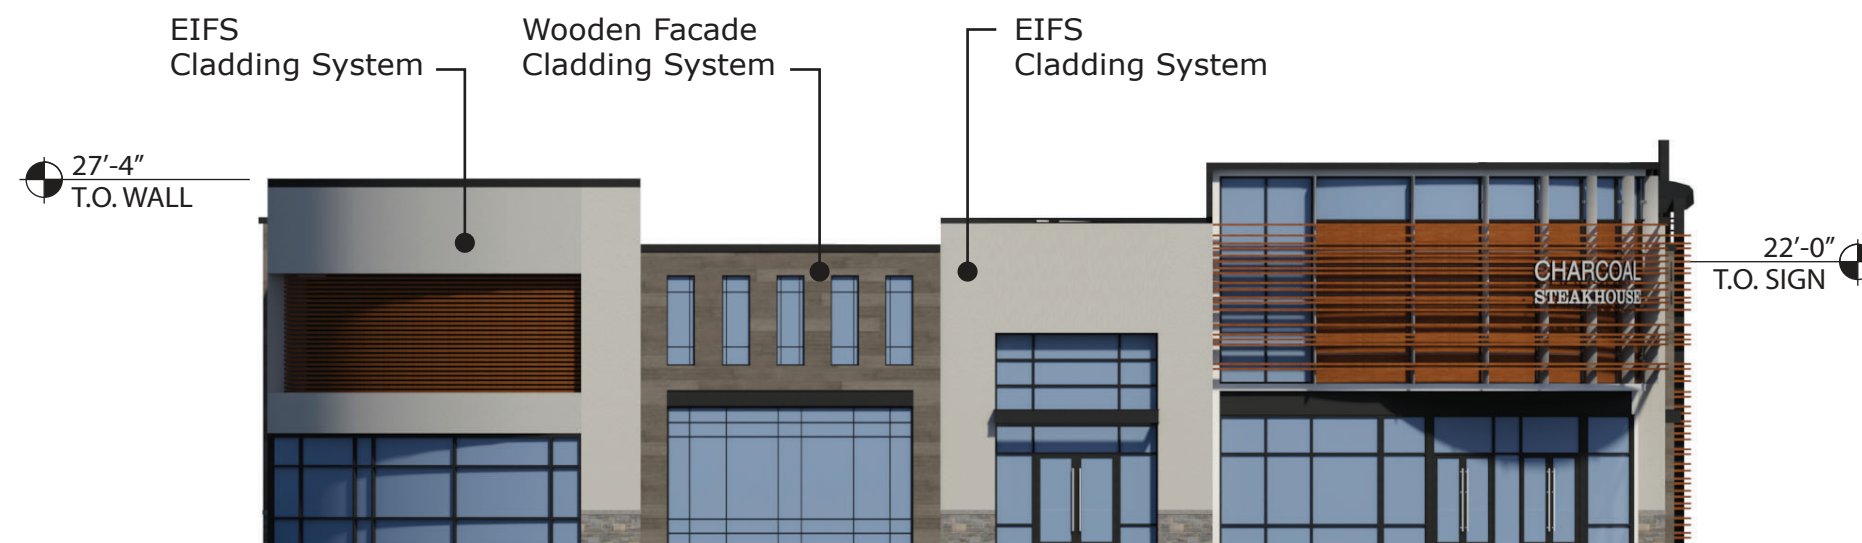


2. LEFT (WEST) ELEVATION




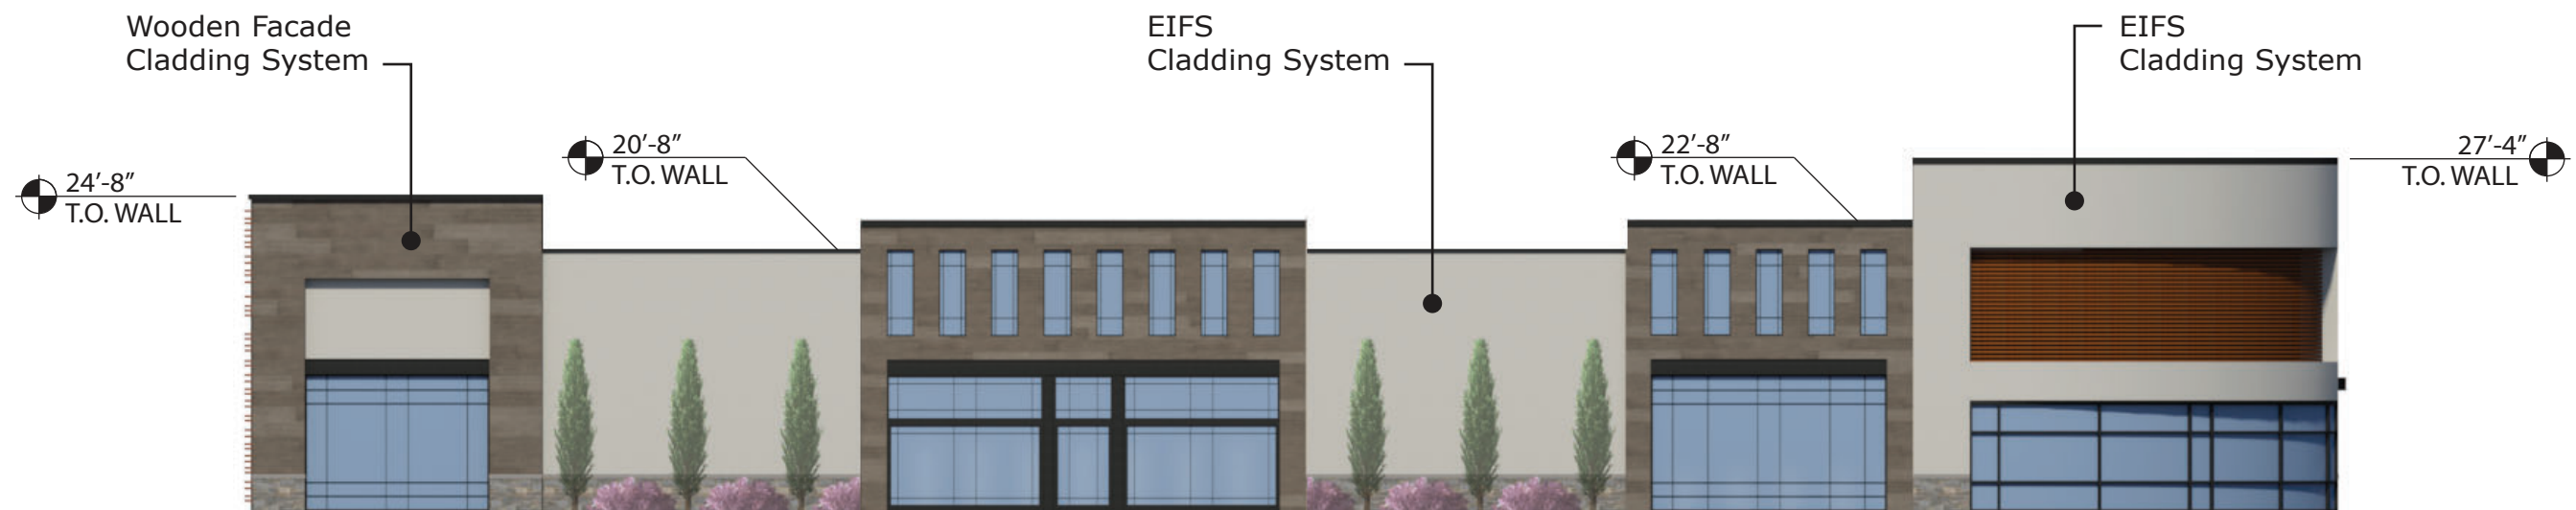


3. REAR (NORTH) ELEVATION

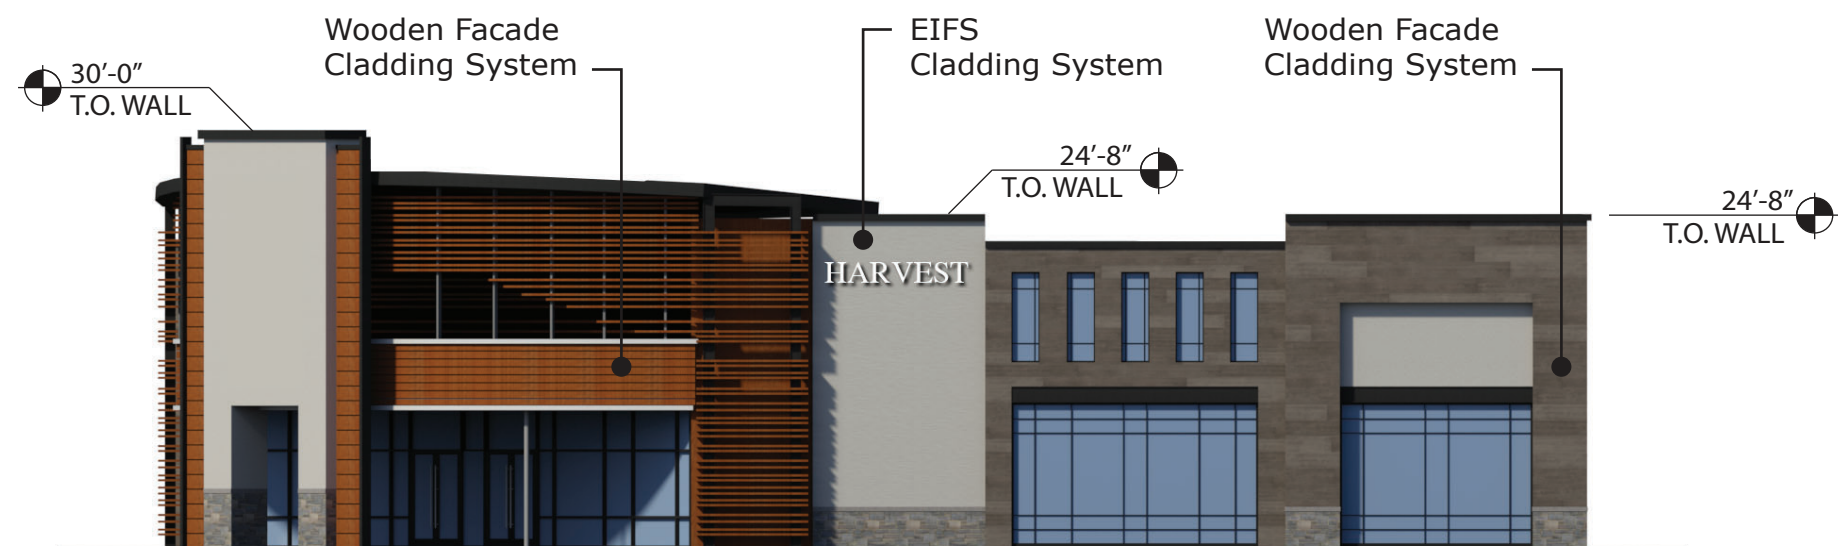


4. RIGHT (EAST) ELEVATION

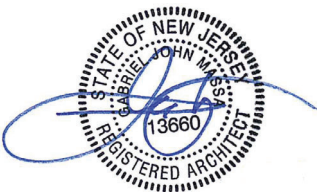

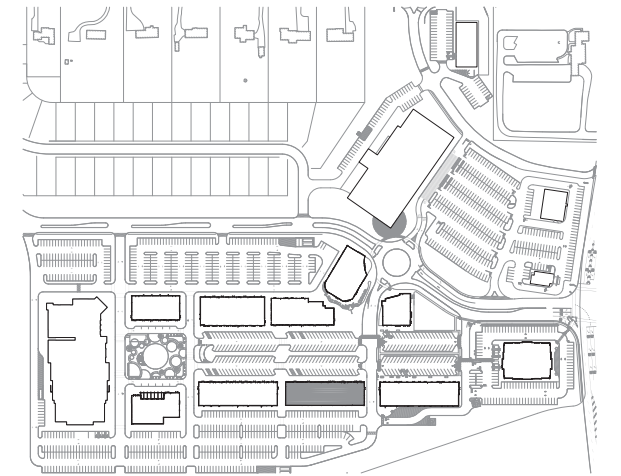


Key Plan **N.T.S**

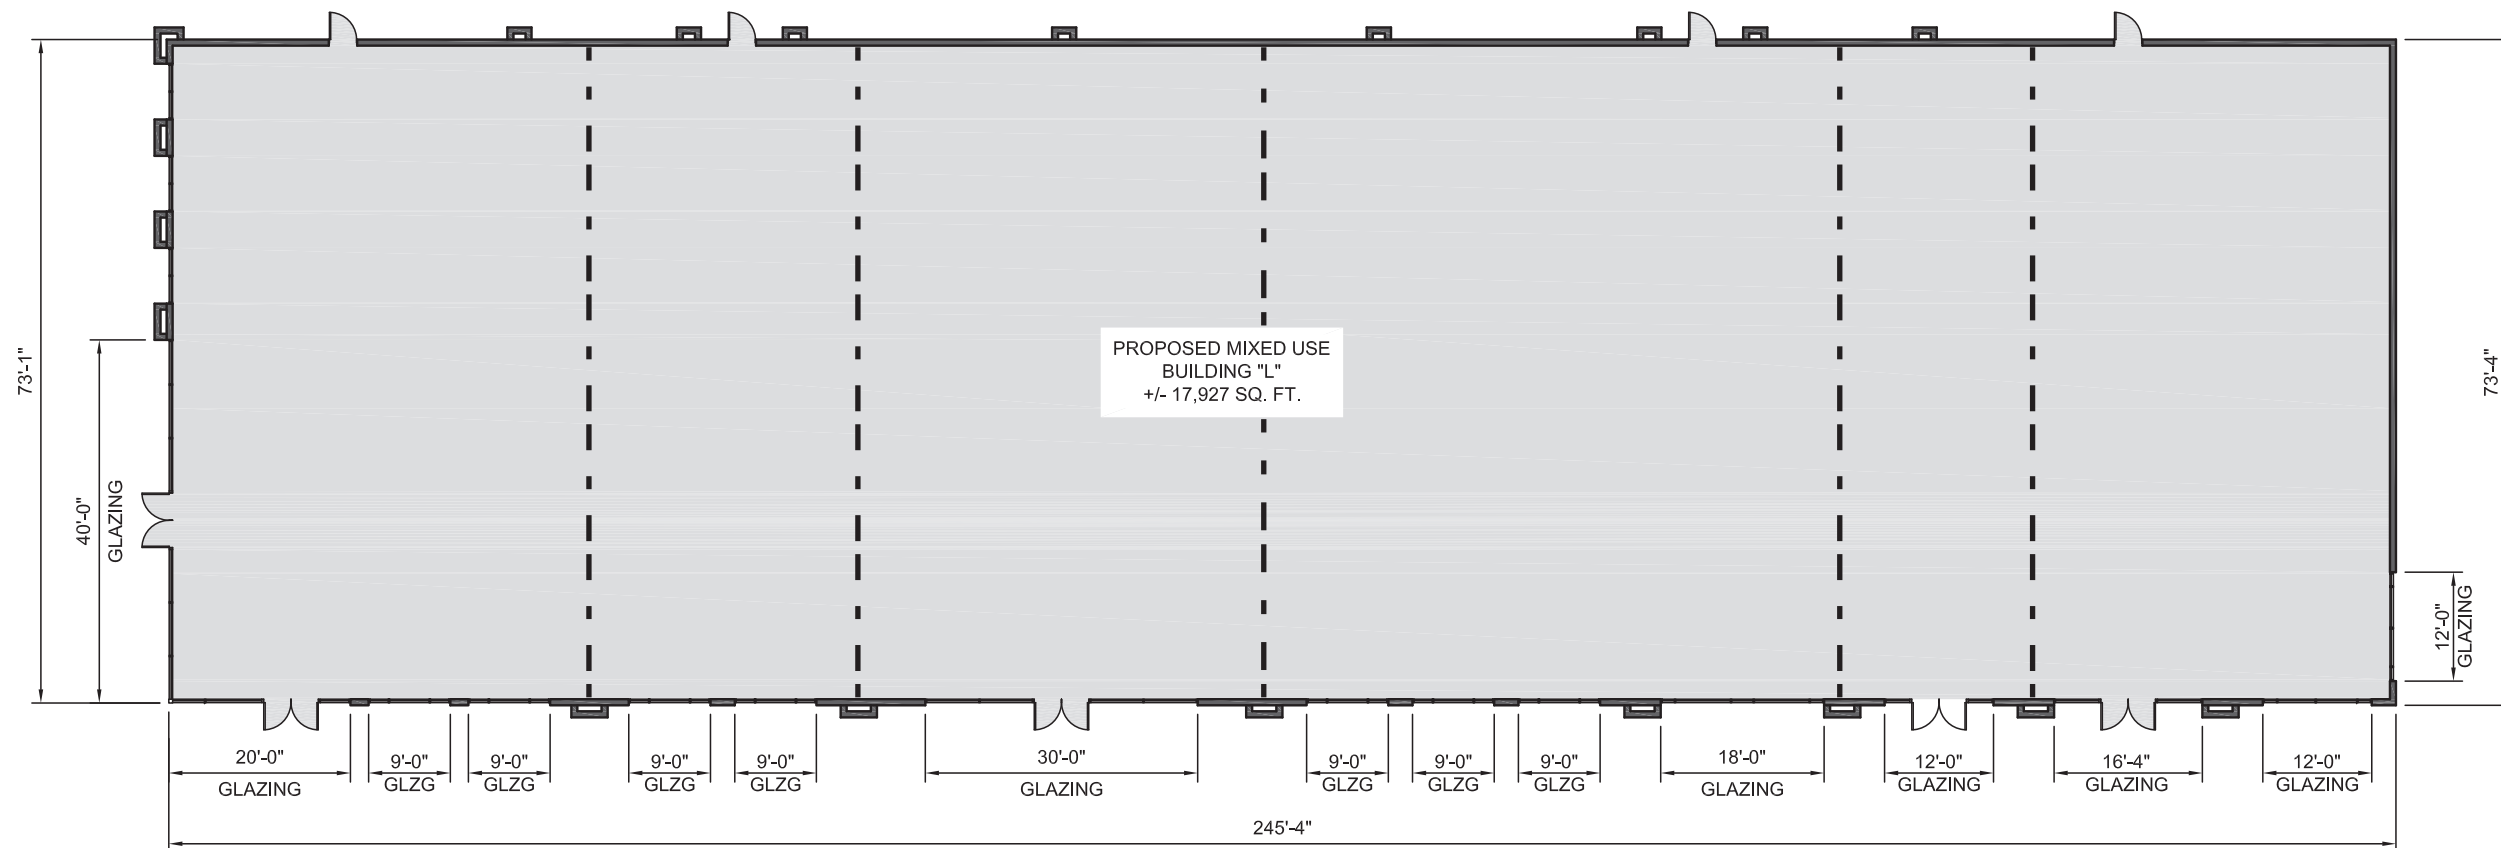

NOTE: THIS PLAN TO BE UTILIZED FOR LAYOUT PURPOSES ONLY. DRAWINGS DEPICT THE GRAPHIC NATURE OF THE CURRENT DESIGN AND LEASING INTENT .


REFER TO CIVIL DRAWINGS FOR MAXIMUM BUILDING SQUARE FOOTAGE AND EXTENTS OF FOOTPRINT.

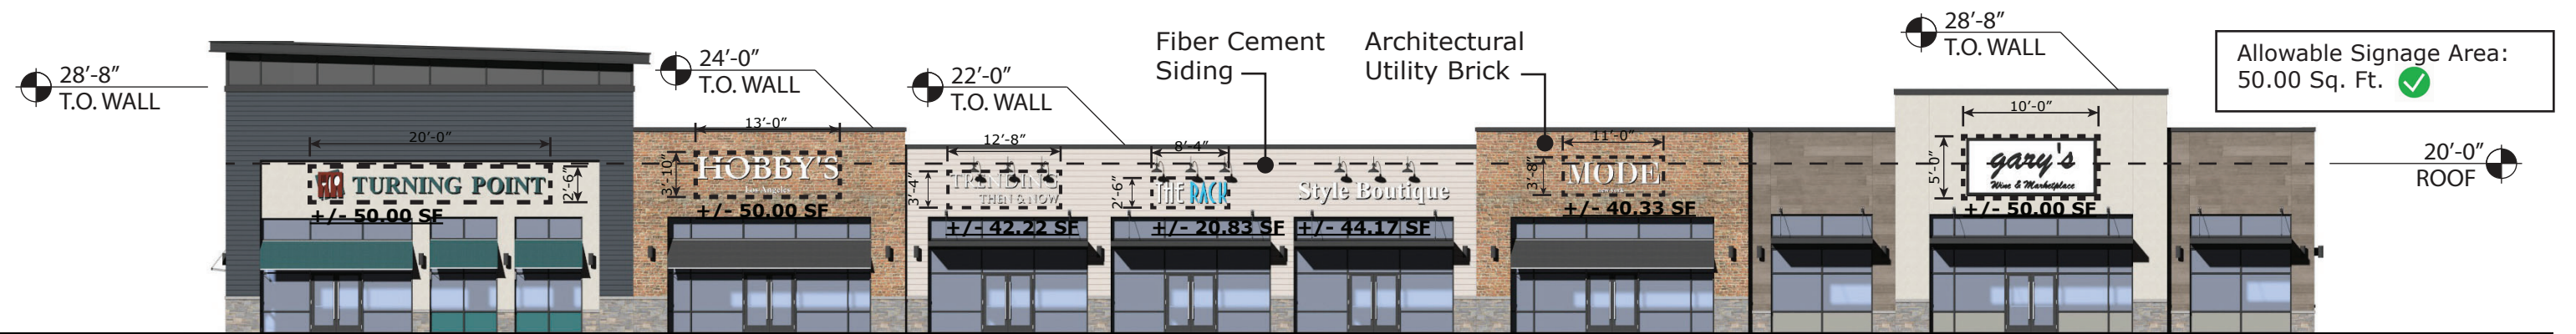


1. FRONT (NORTH) ELEVATION



2. LEFT (EAST) ELEVATION


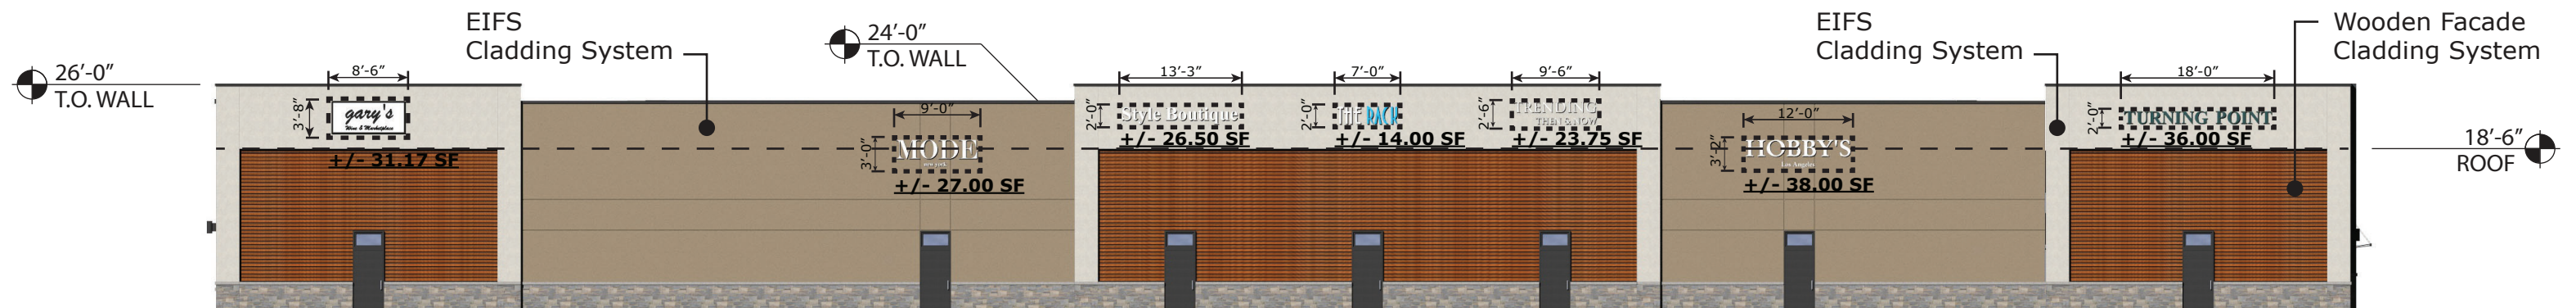


3. REAR (SOUTH) ELEVATION

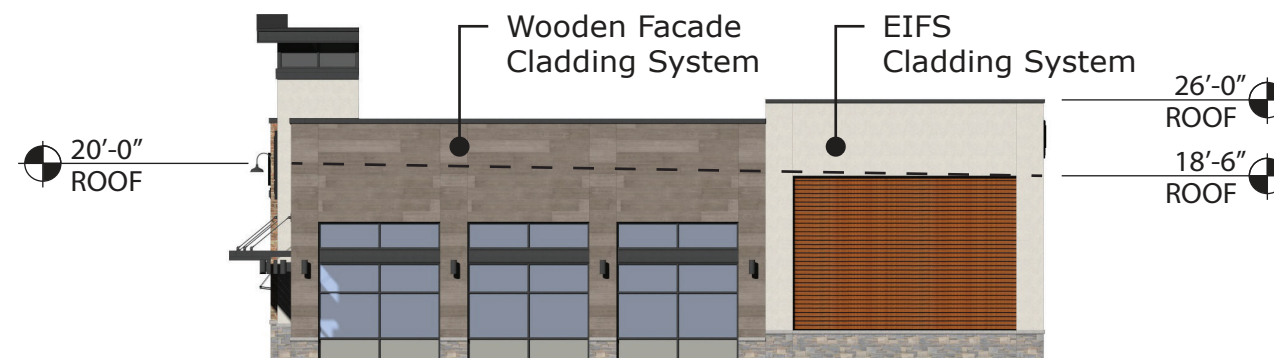


4. RIGHT (WEST) ELEVATION



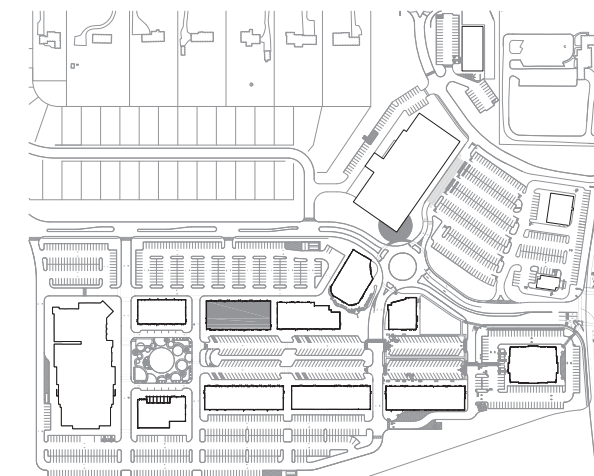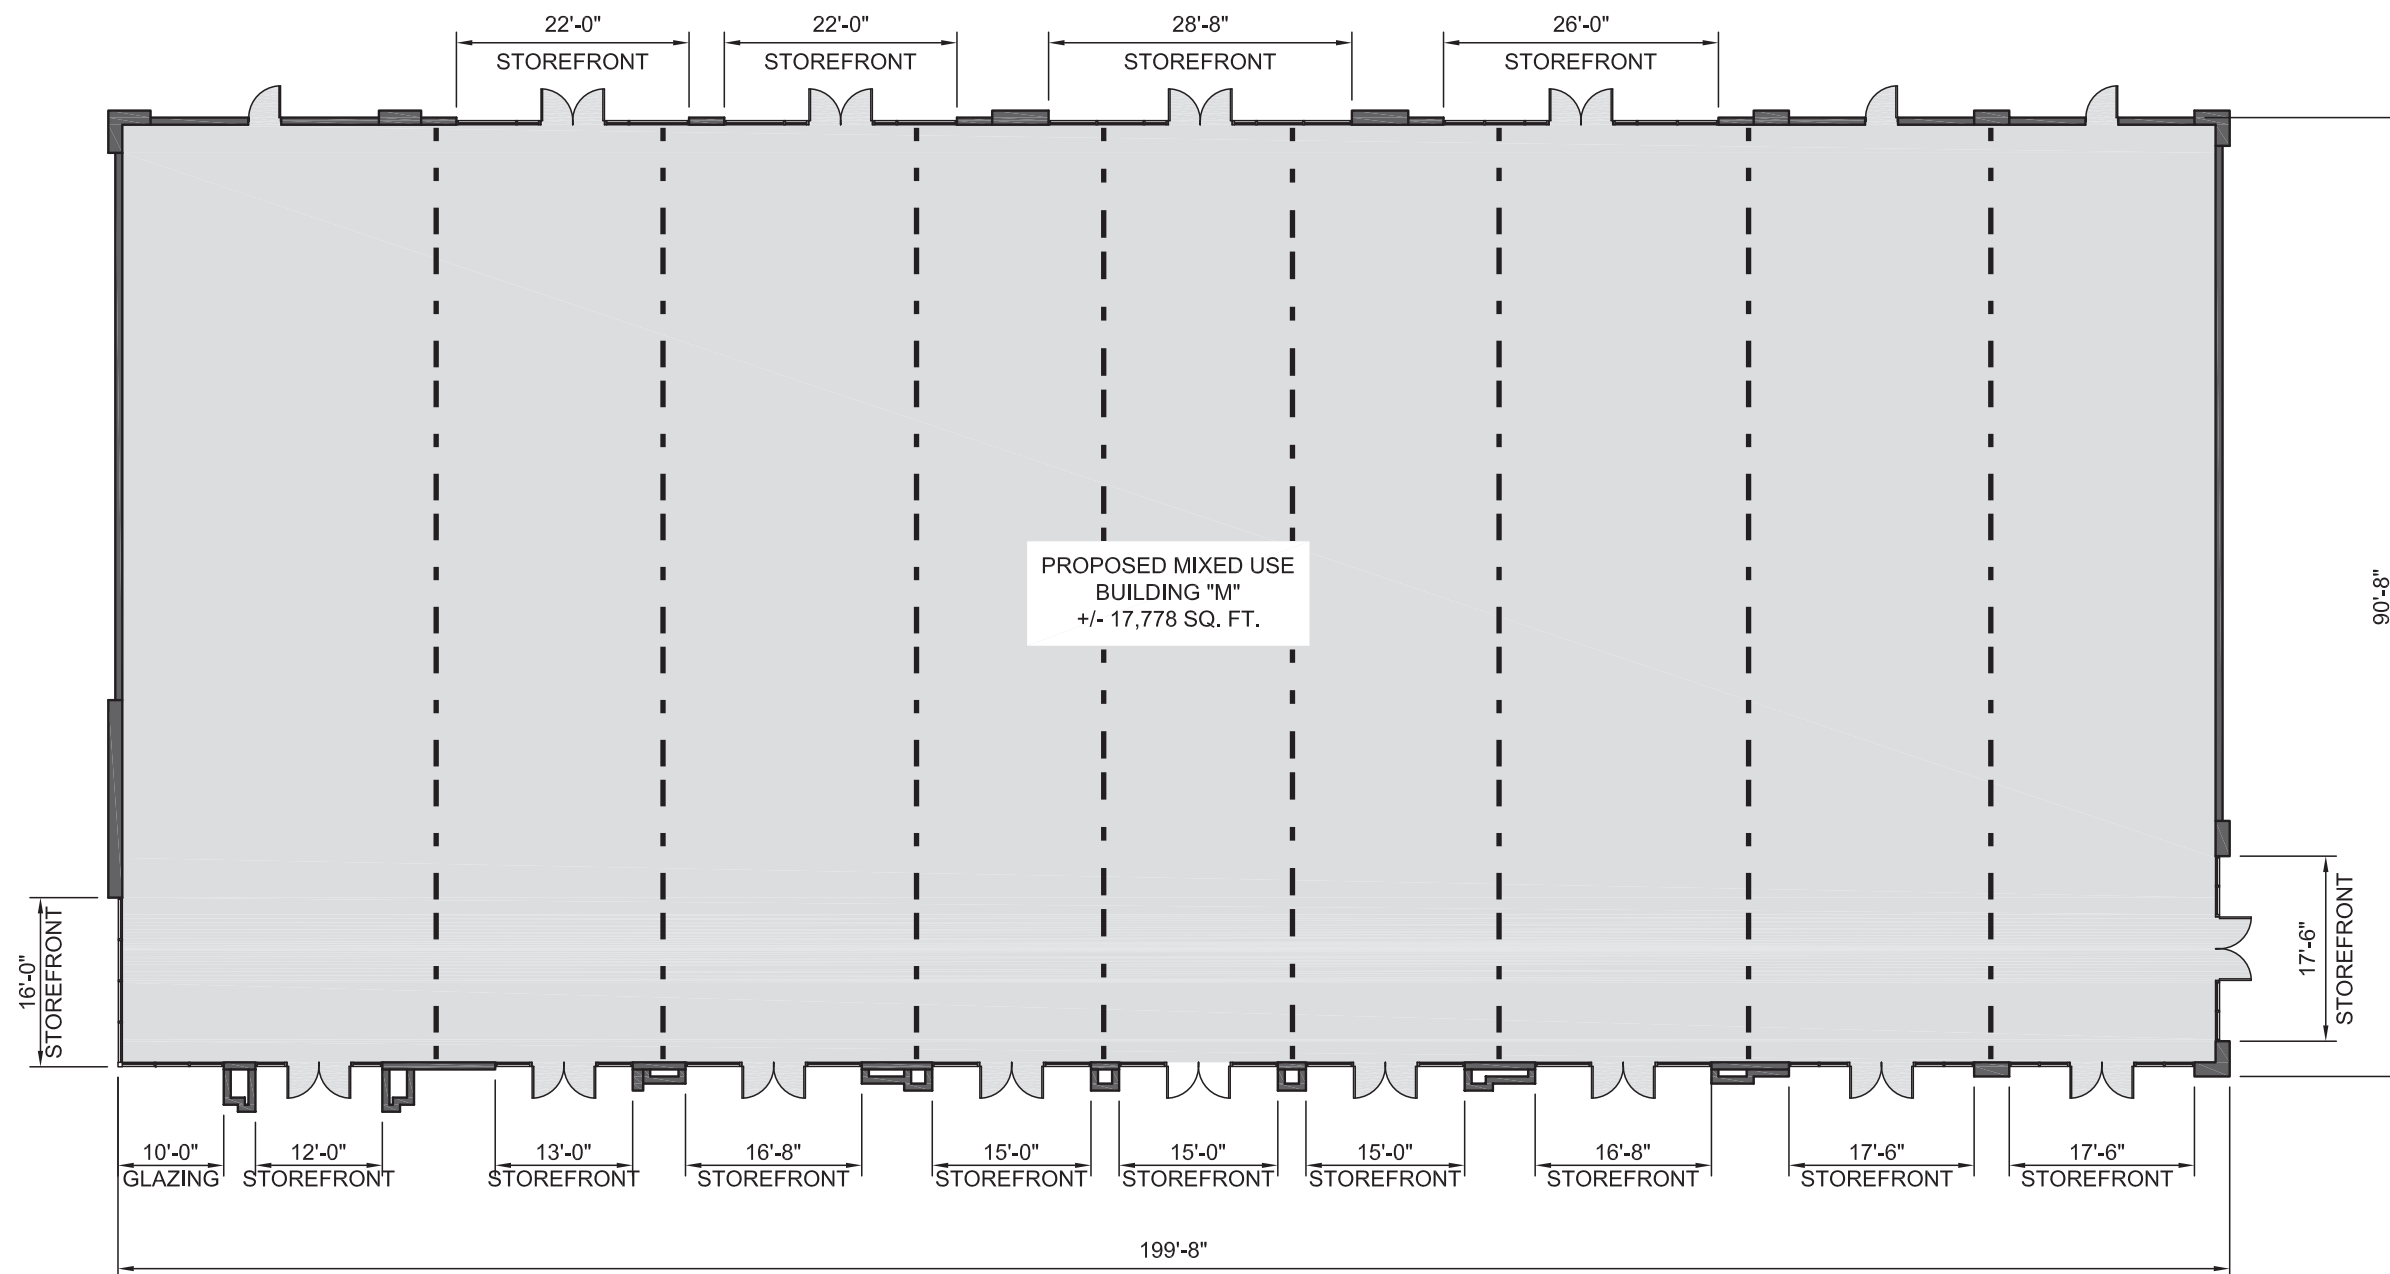


Key Plan **N.T.S**

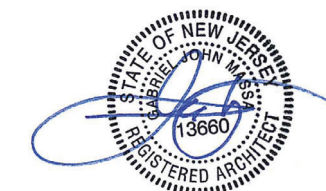


NOTE: THIS PLAN TO BE UTILIZED FOR LAYOUT PURPOSES ONLY. DRAWINGS DEPICT THE GRAPHIC NATURE OF THE CURRENT DESIGN AND LEASING INTENT .

REFER TO CIVIL DRAWINGS FOR MAXIMUM BUILDING SQUARE FOOTAGE AND EXTENTS OF FOOTPRINT.

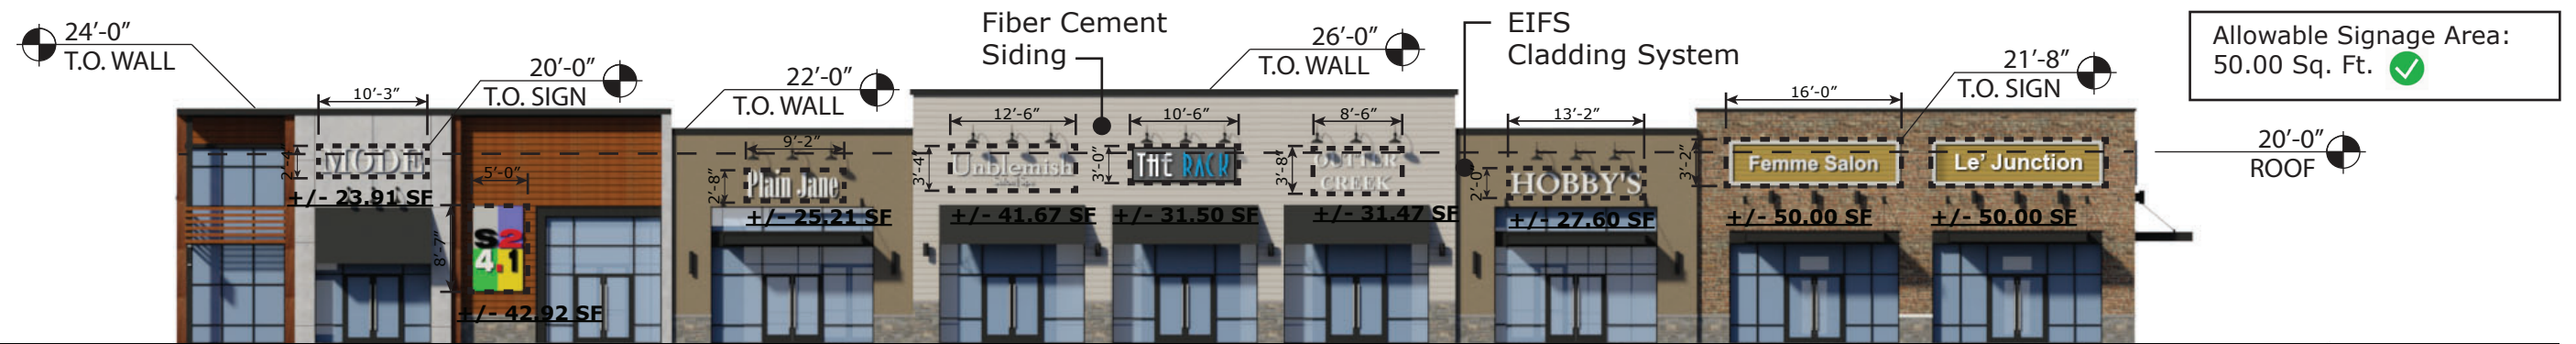


1. FRONT (SOUTH) ELEVATION

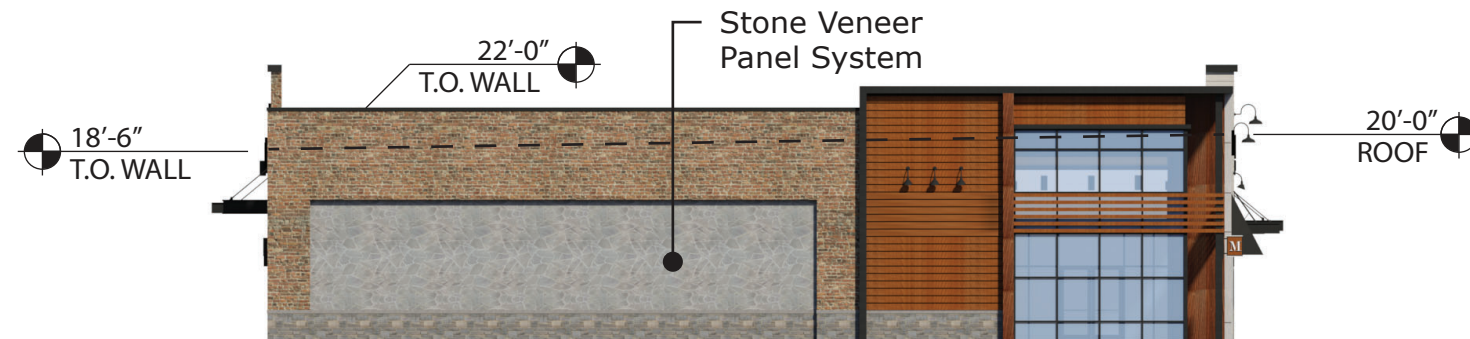


2. LEFT (WEST) ELEVATION




3. REAR (NORTH) ELEVATION

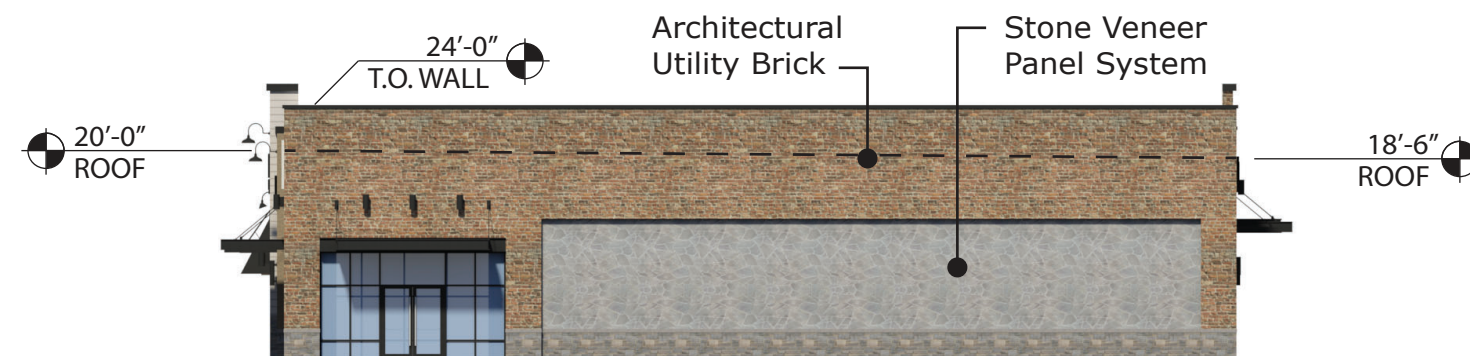


4. RIGHT (EAST) ELEVATION

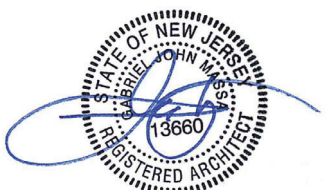

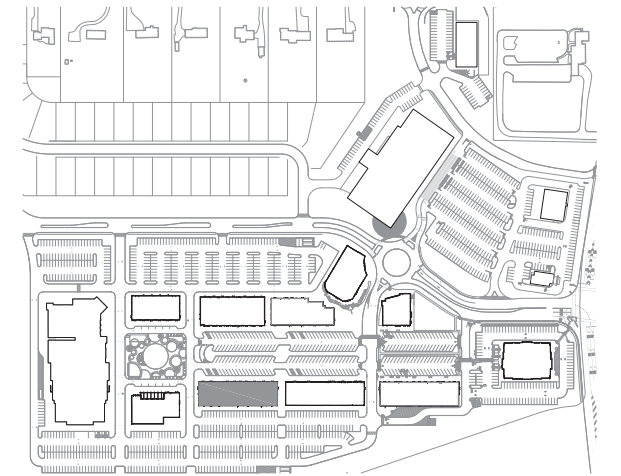


Key Plan **N.T.S**

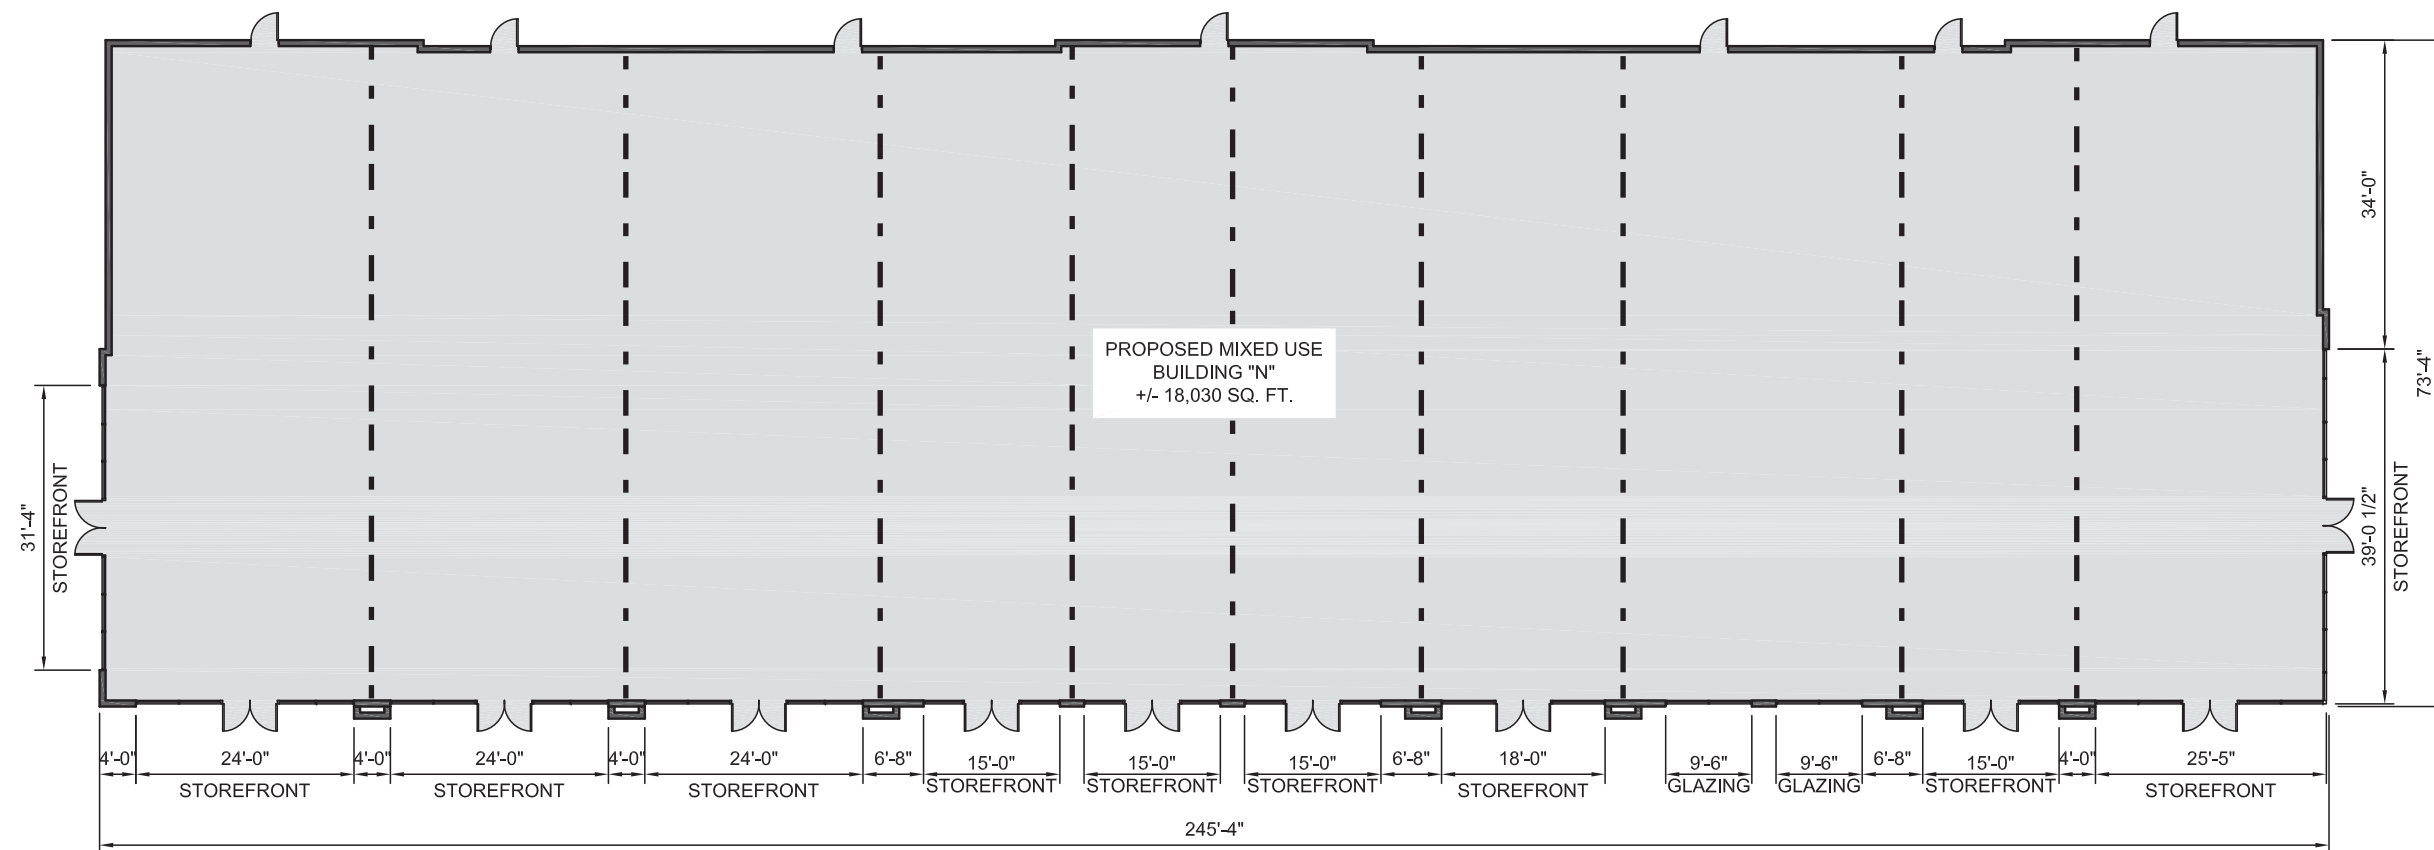

NOTE: THIS PLAN TO BE UTILIZED FOR LAYOUT PURPOSES ONLY. DRAWINGS DEPICT THE GRAPHIC NATURE OF THE CURRENT DESIGN AND LEASING INTENT .


REFER TO CIVIL DRAWINGS FOR MAXIMUM BUILDING SQUARE FOOTAGE AND EXTENTS OF FOOTPRINT.

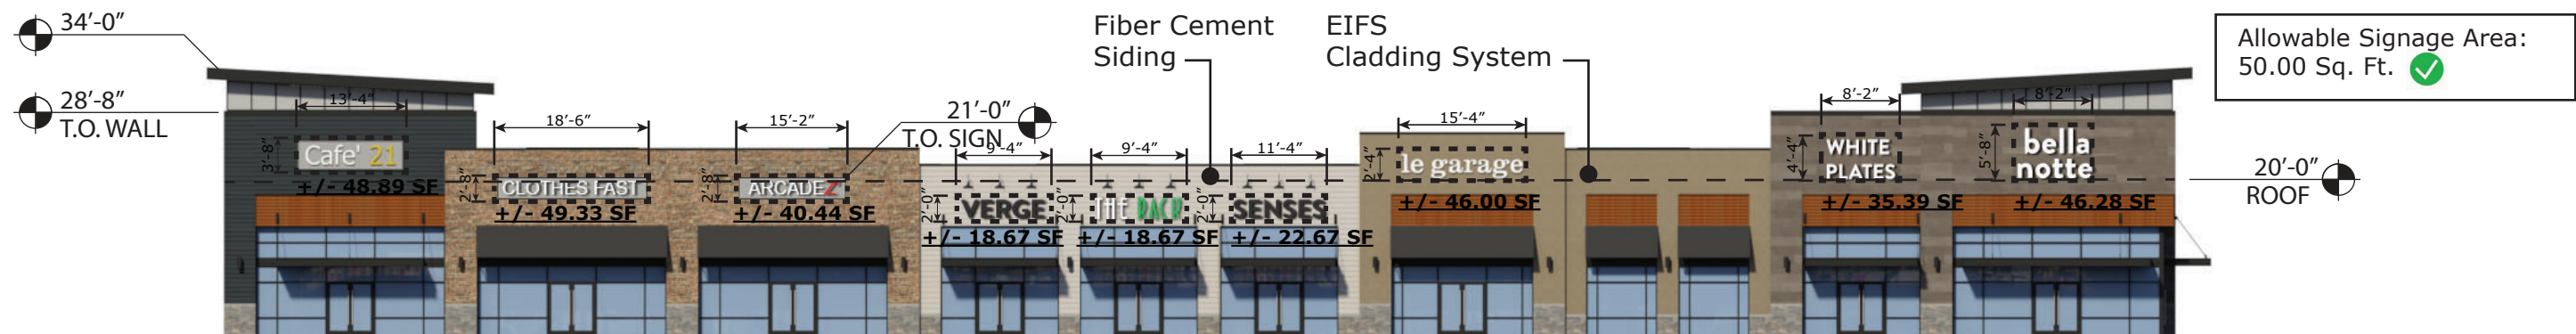

1. FRONT (NORTH) ELEVATION



2. LEFT (EAST) ELEVATION


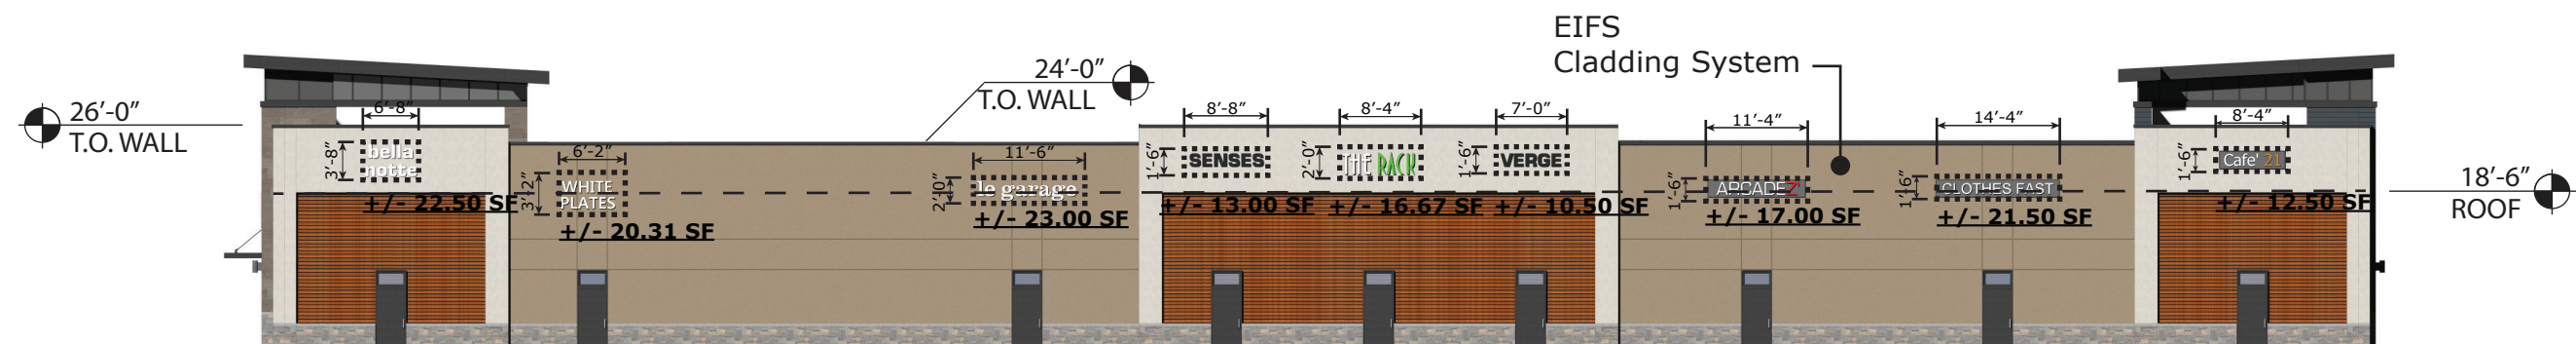


3. REAR (SOUTH) ELEVATION



4. RIGHT (WEST) ELEVATION



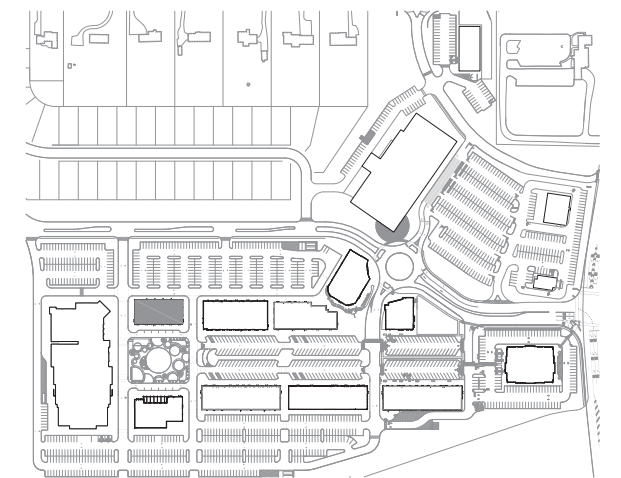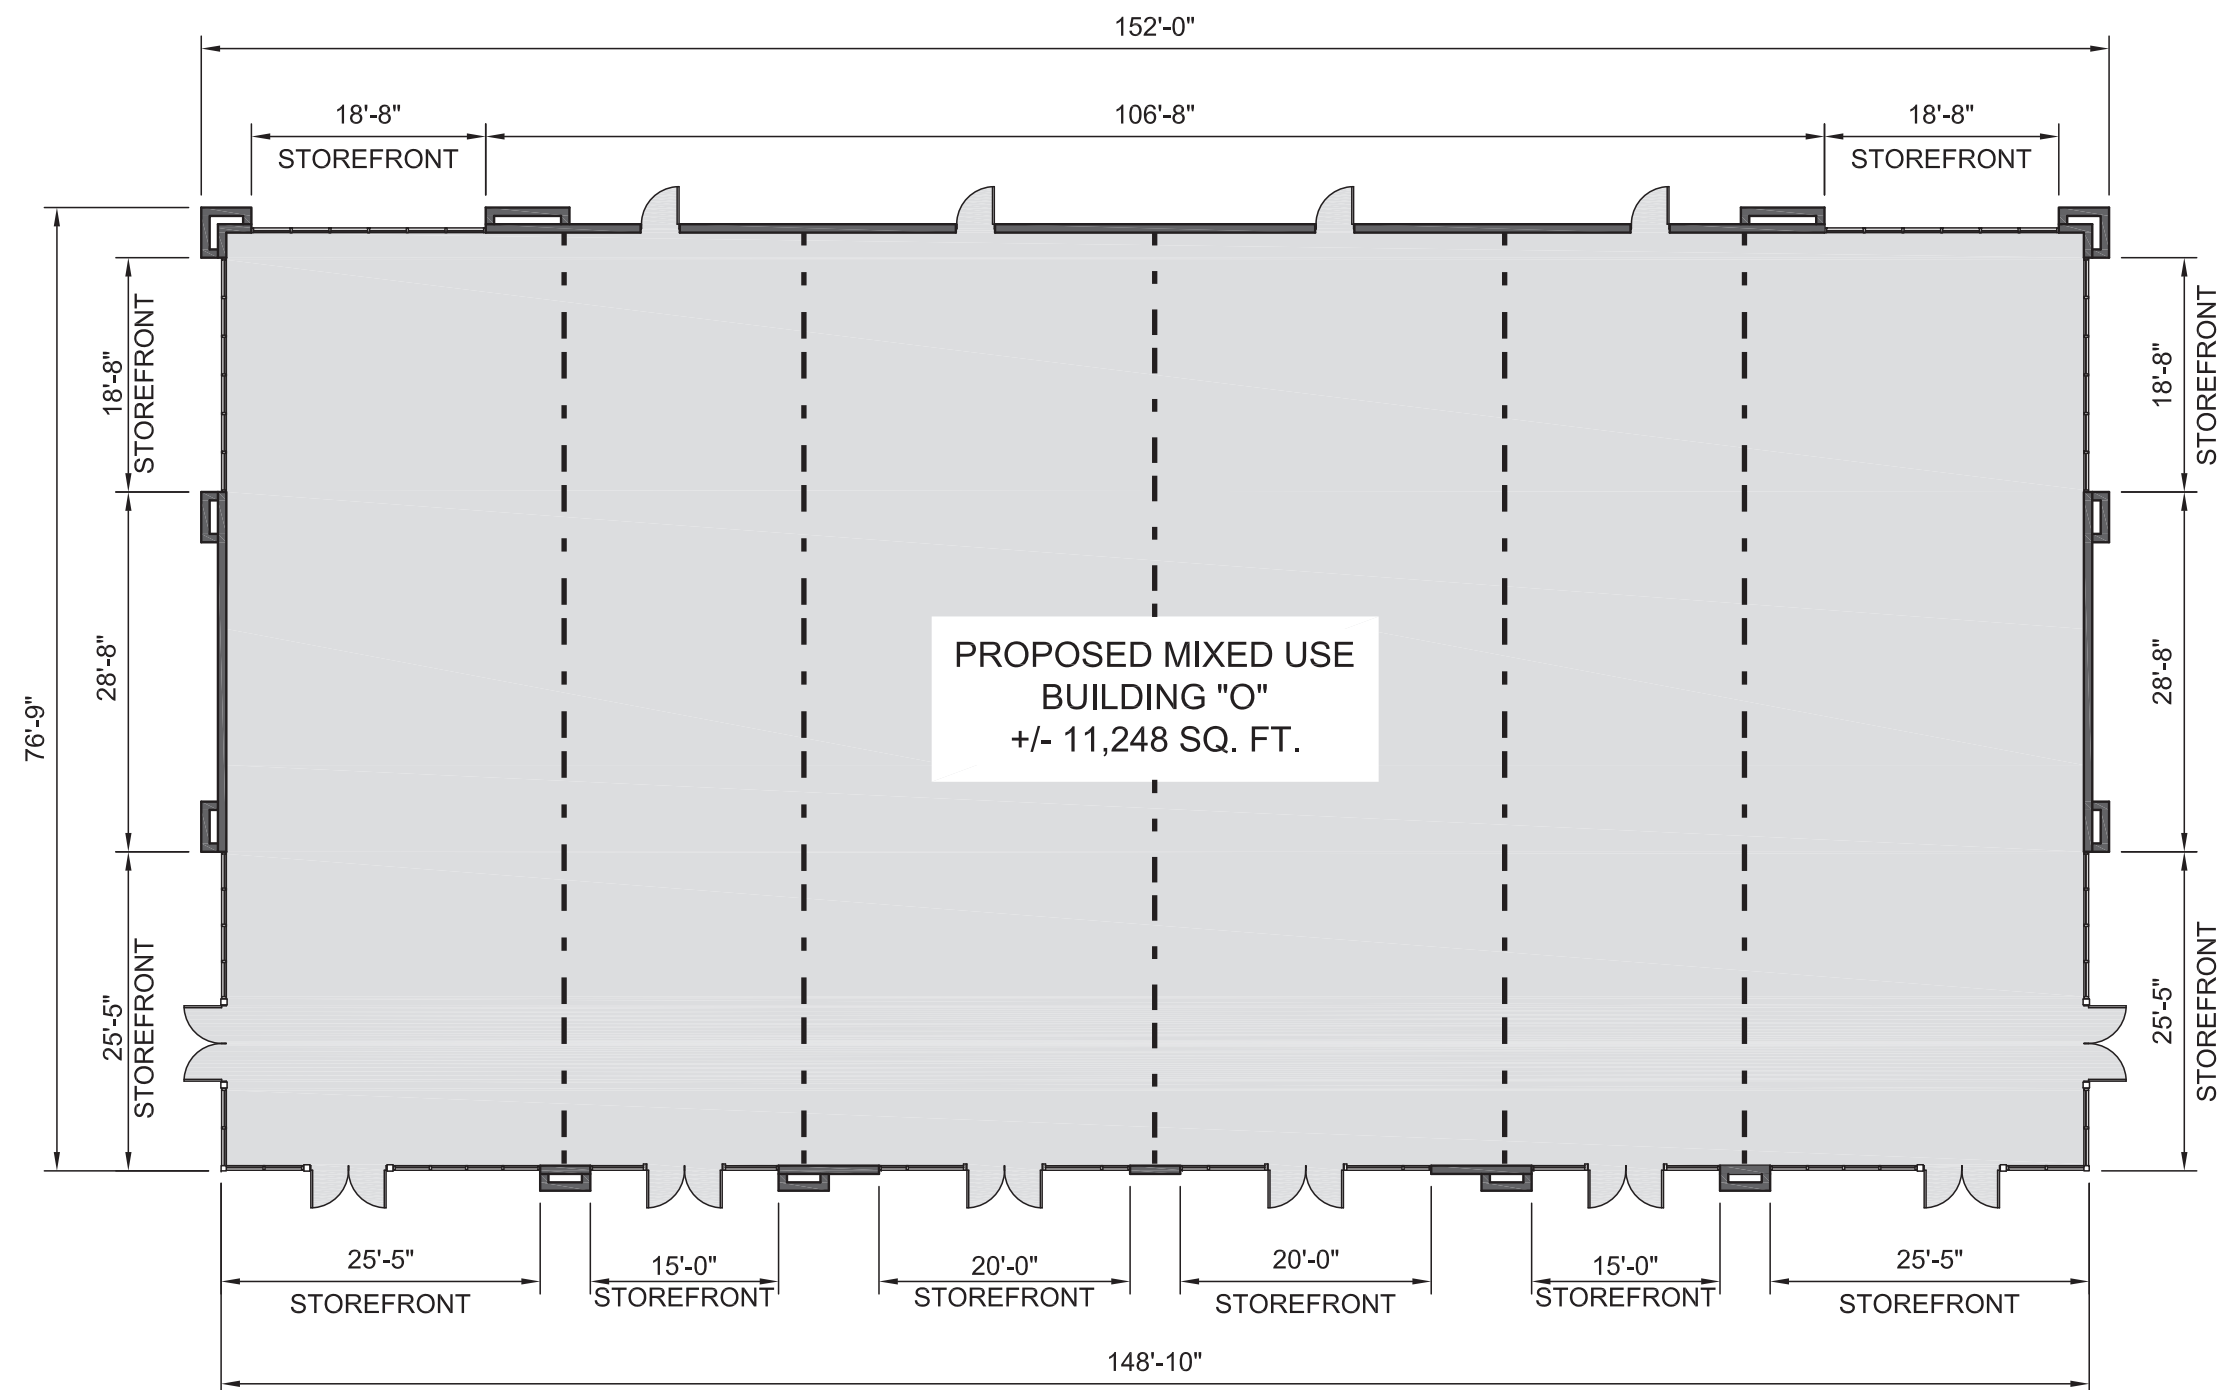


Key Plan **N.T.S**




NOTE: THIS PLAN TO BE UTILIZED FOR LAYOUT PURPOSES ONLY. DRAWINGS DEPICT THE GRAPHIC NATURE OF THE CURRENT DESIGN AND LEASING INTENT .


REFER TO CIVIL DRAWINGS FOR MAXIMUM BUILDING SQUARE FOOTAGE AND EXTENTS OF FOOTPRINT.

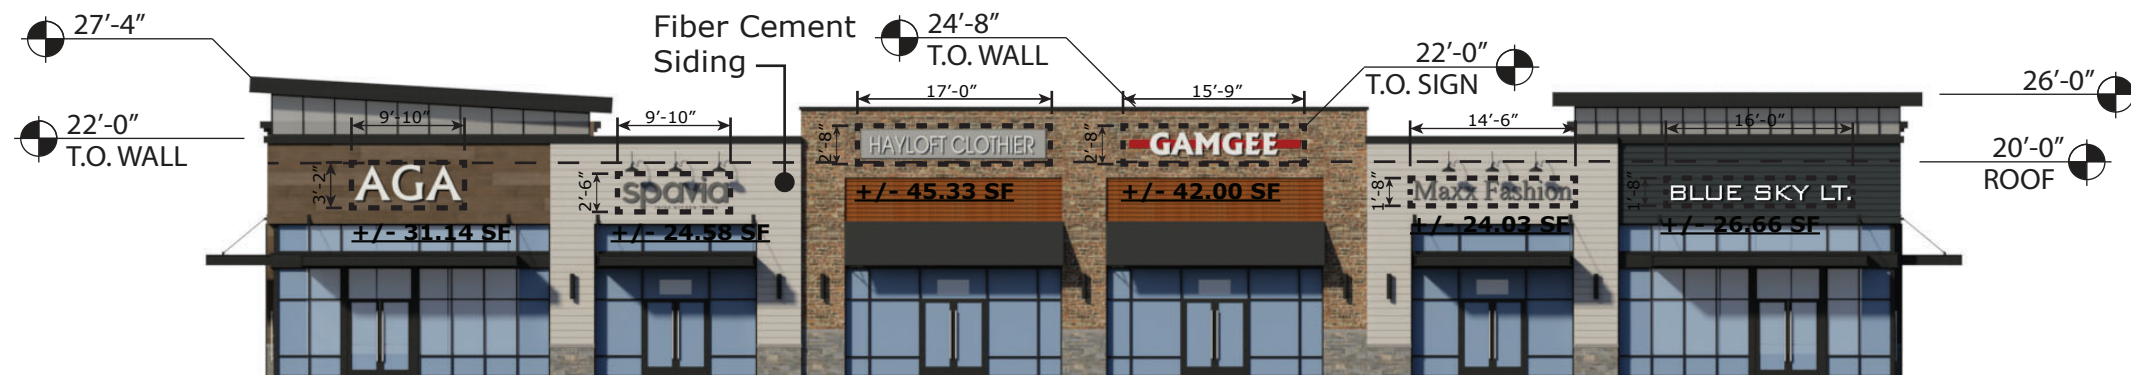


1. FRONT (SOUTH) ELEVATION

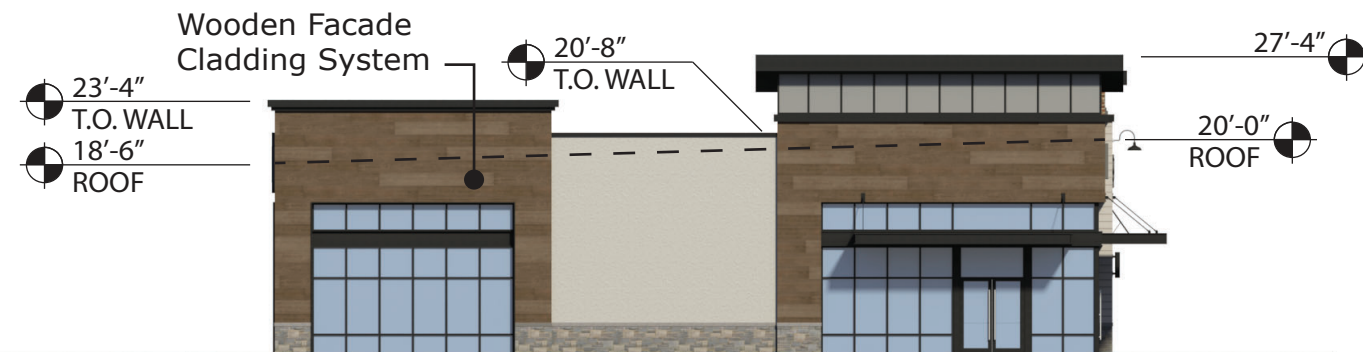

2. LEFT (WEST) ELEVATION

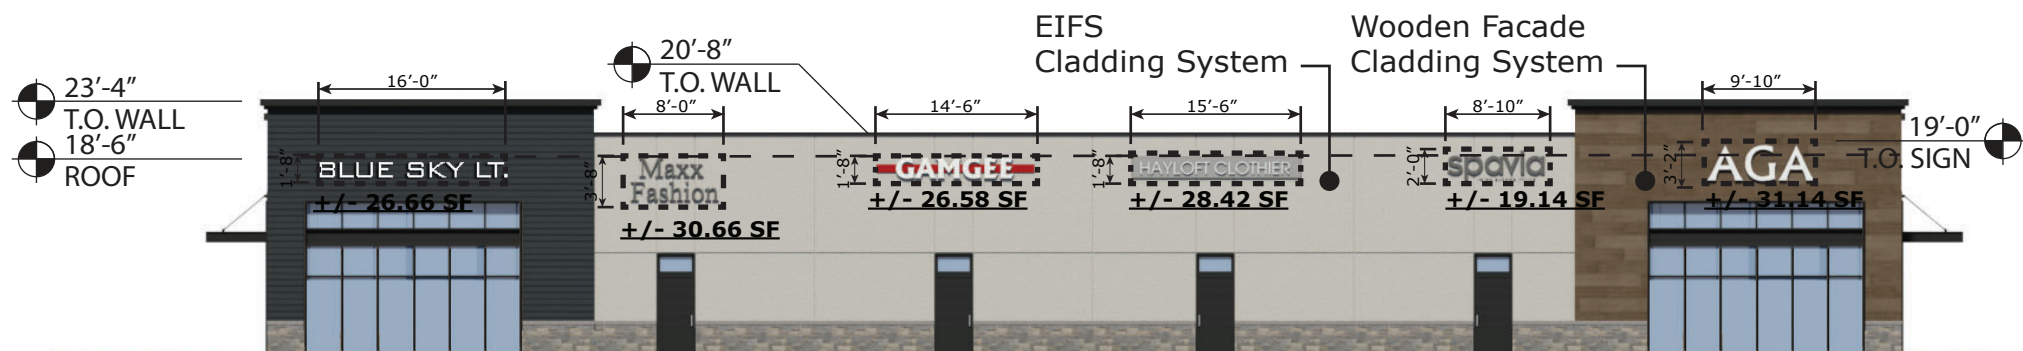


3. REAR (NORTH) ELEVATION

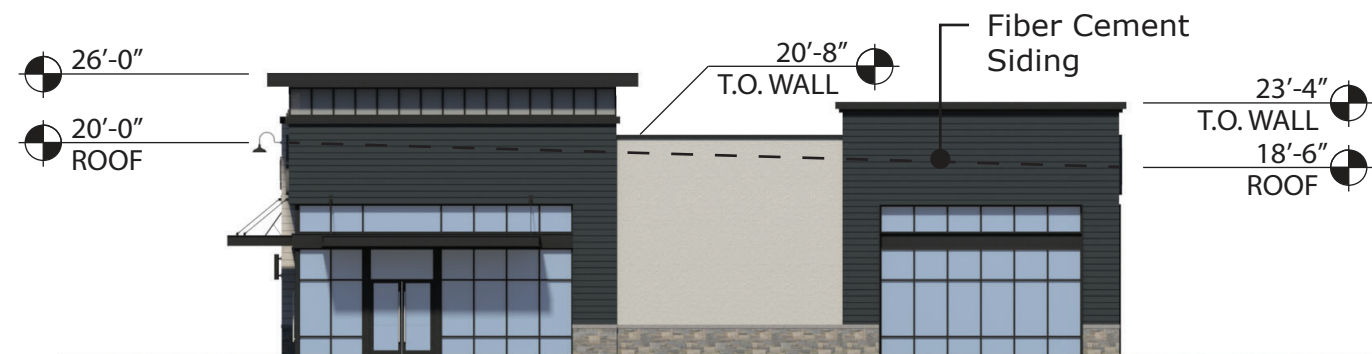


4. RIGHT (EAST) ELEVATION



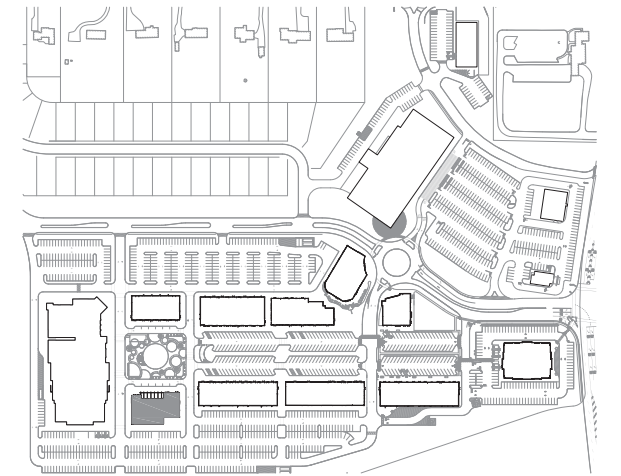


Key Plan **N.T.S**

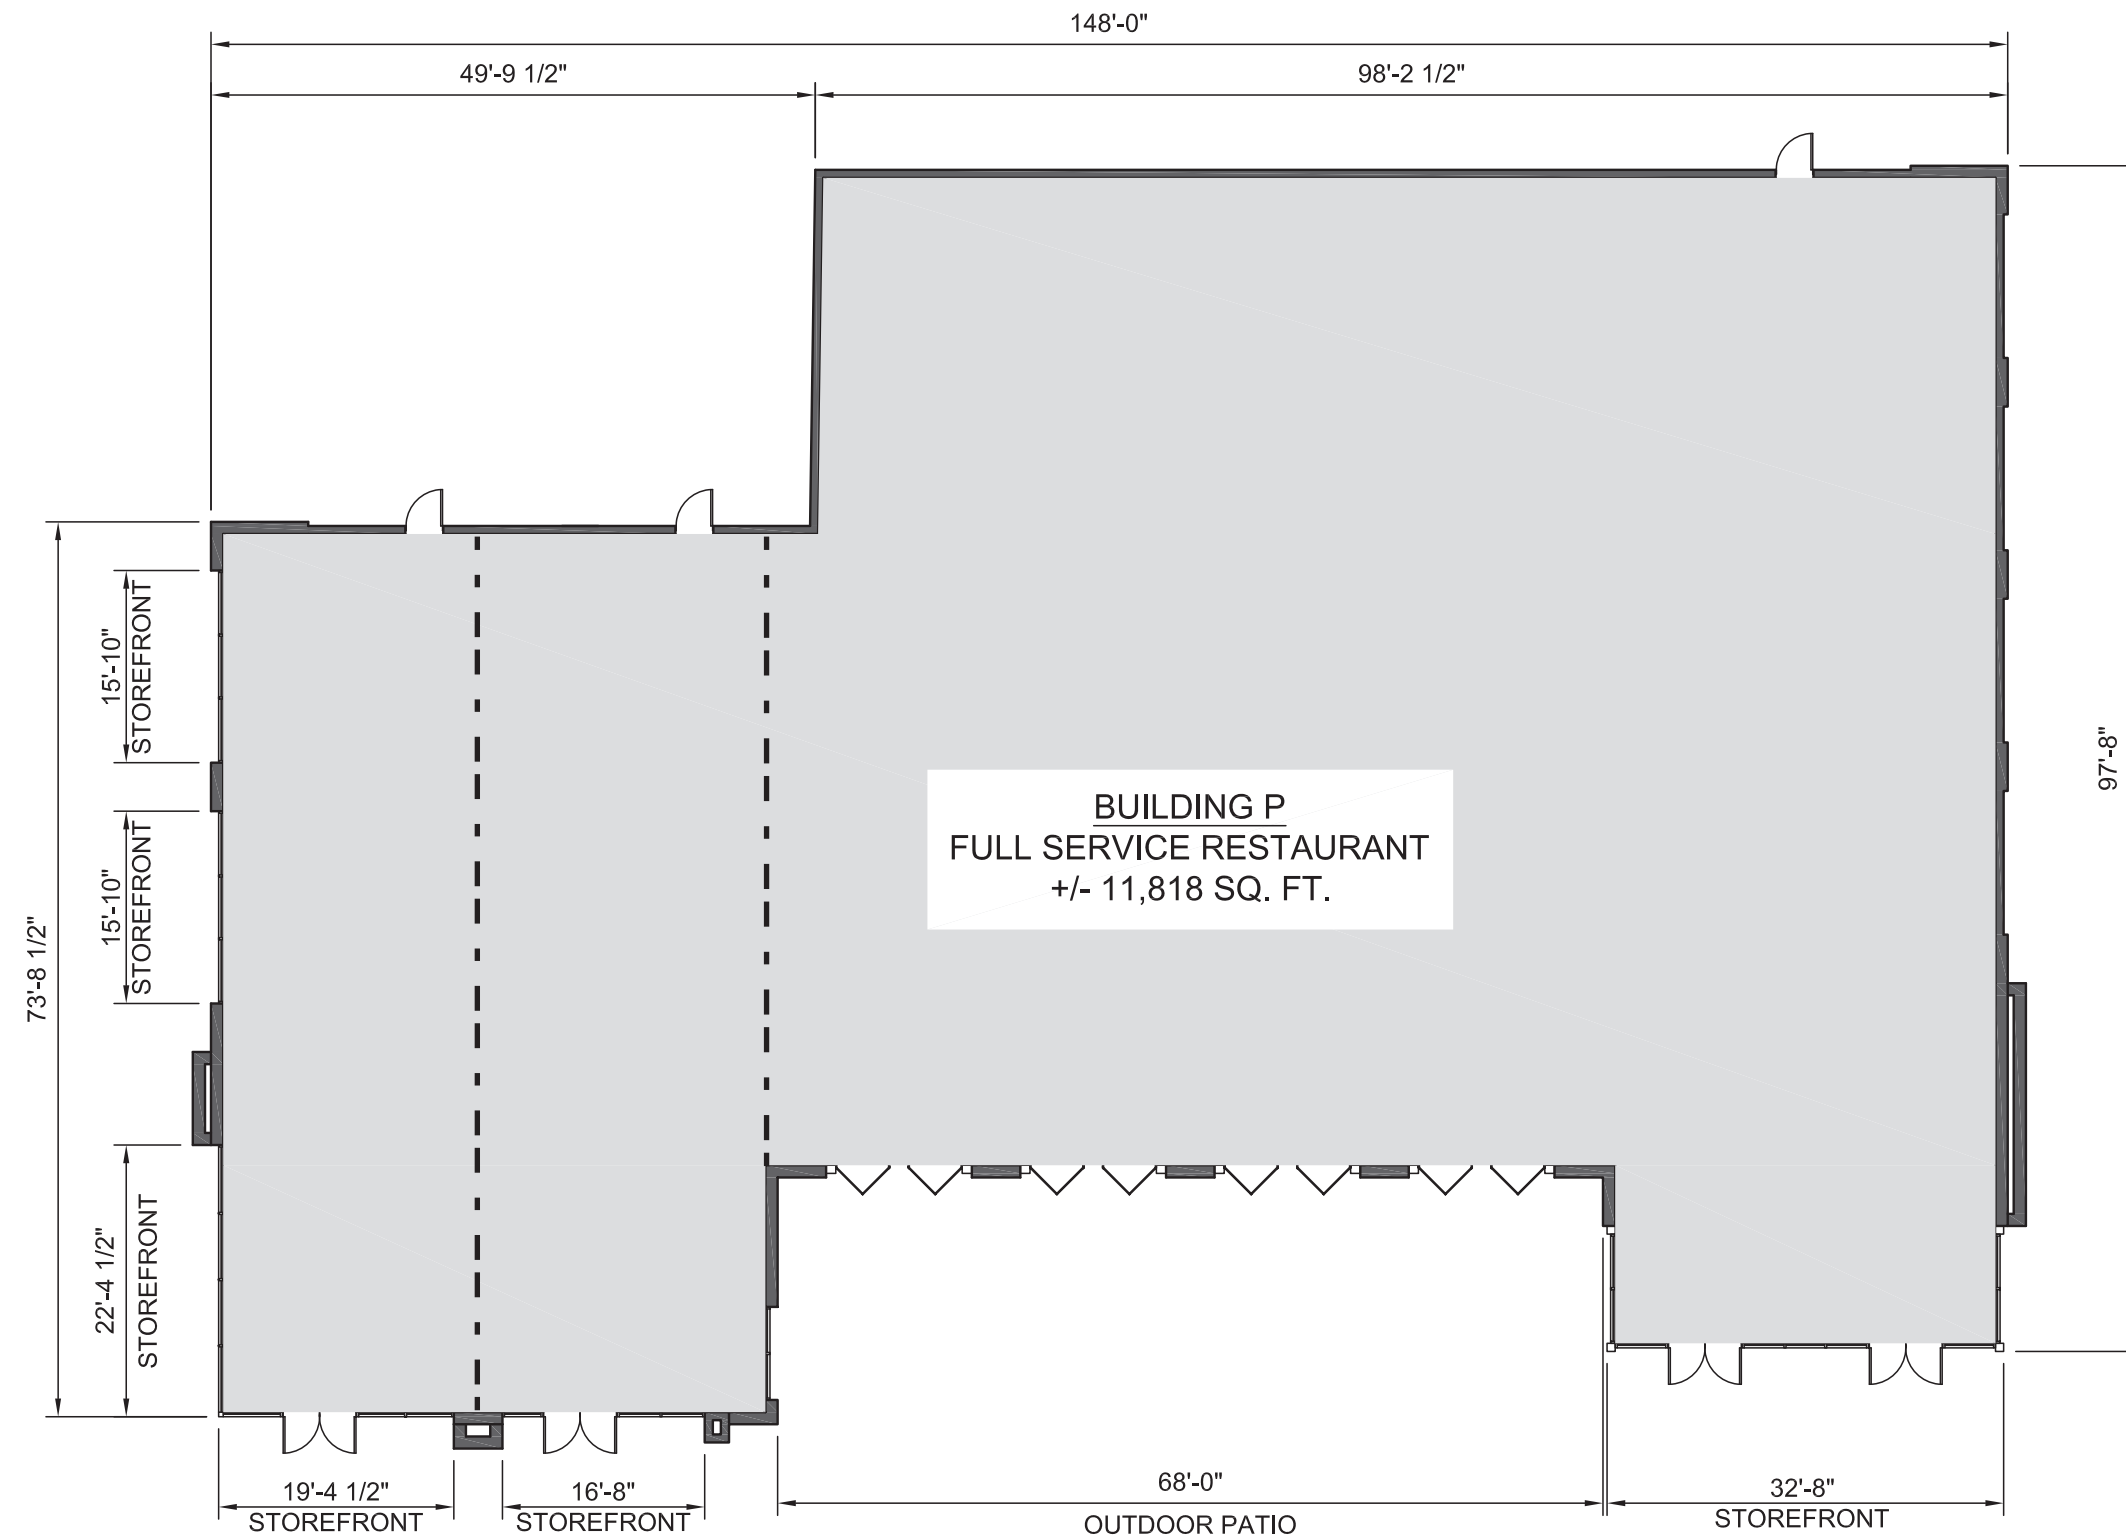

NOTE: THIS PLAN TO BE UTILIZED FOR LAYOUT PURPOSES ONLY. DRAWINGS DEPICT THE GRAPHIC NATURE OF THE CURRENT DESIGN AND LEASING INTENT .


REFER TO CIVIL DRAWINGS FOR MAXIMUM BUILDING SQUARE FOOTAGE AND EXTENTS OF FOOTPRINT.

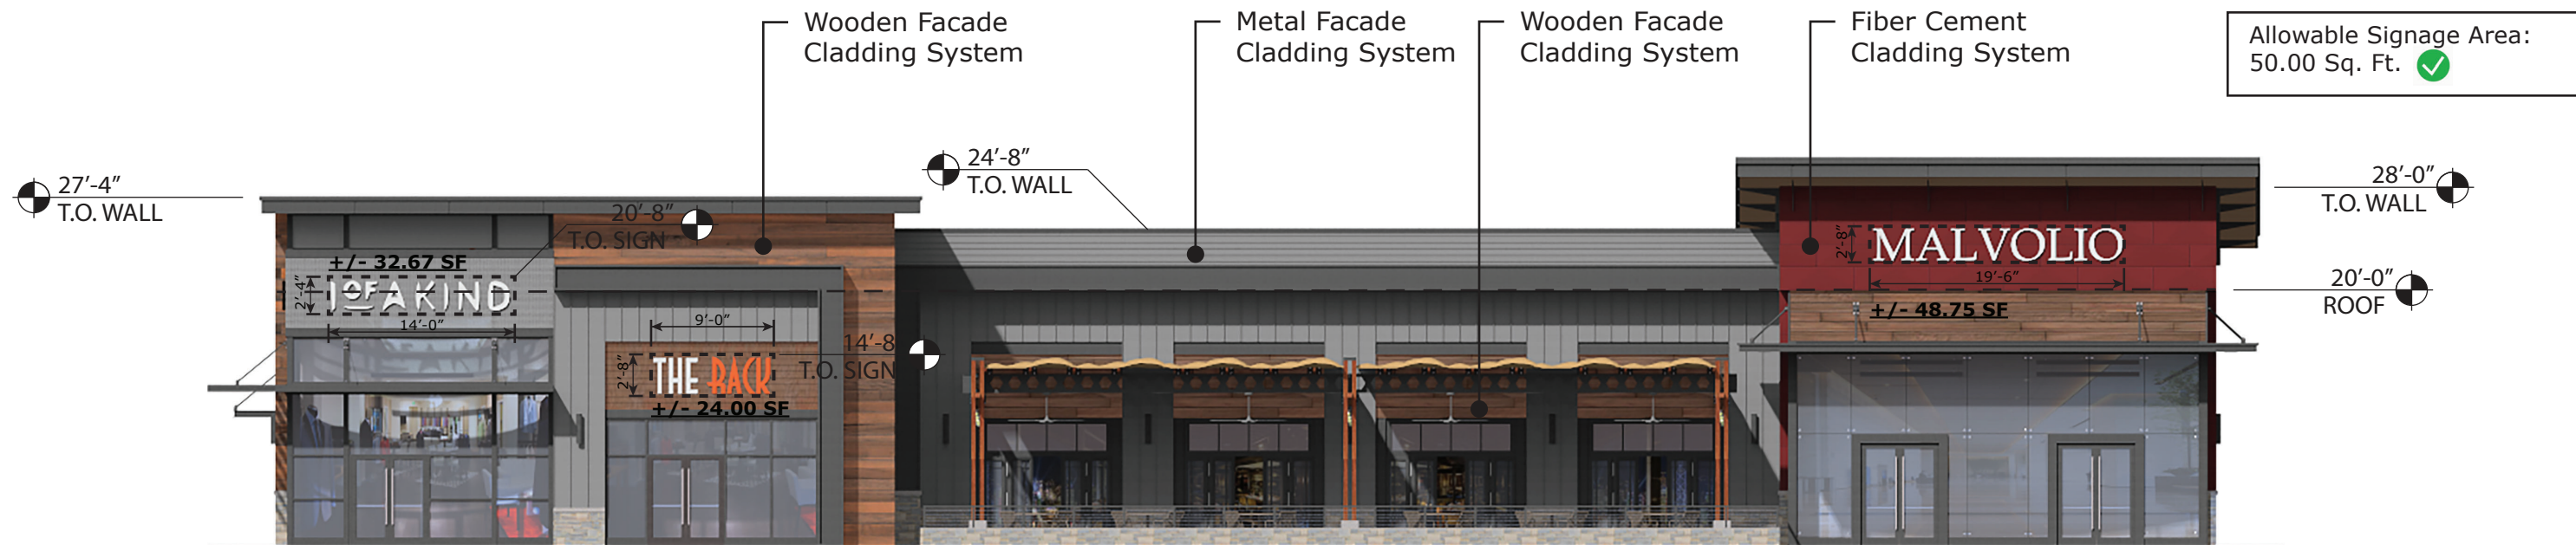


1. FRONT (NORTH) ELEVATION




2. LEFT (EAST) ELEVATION

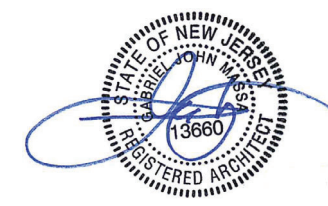



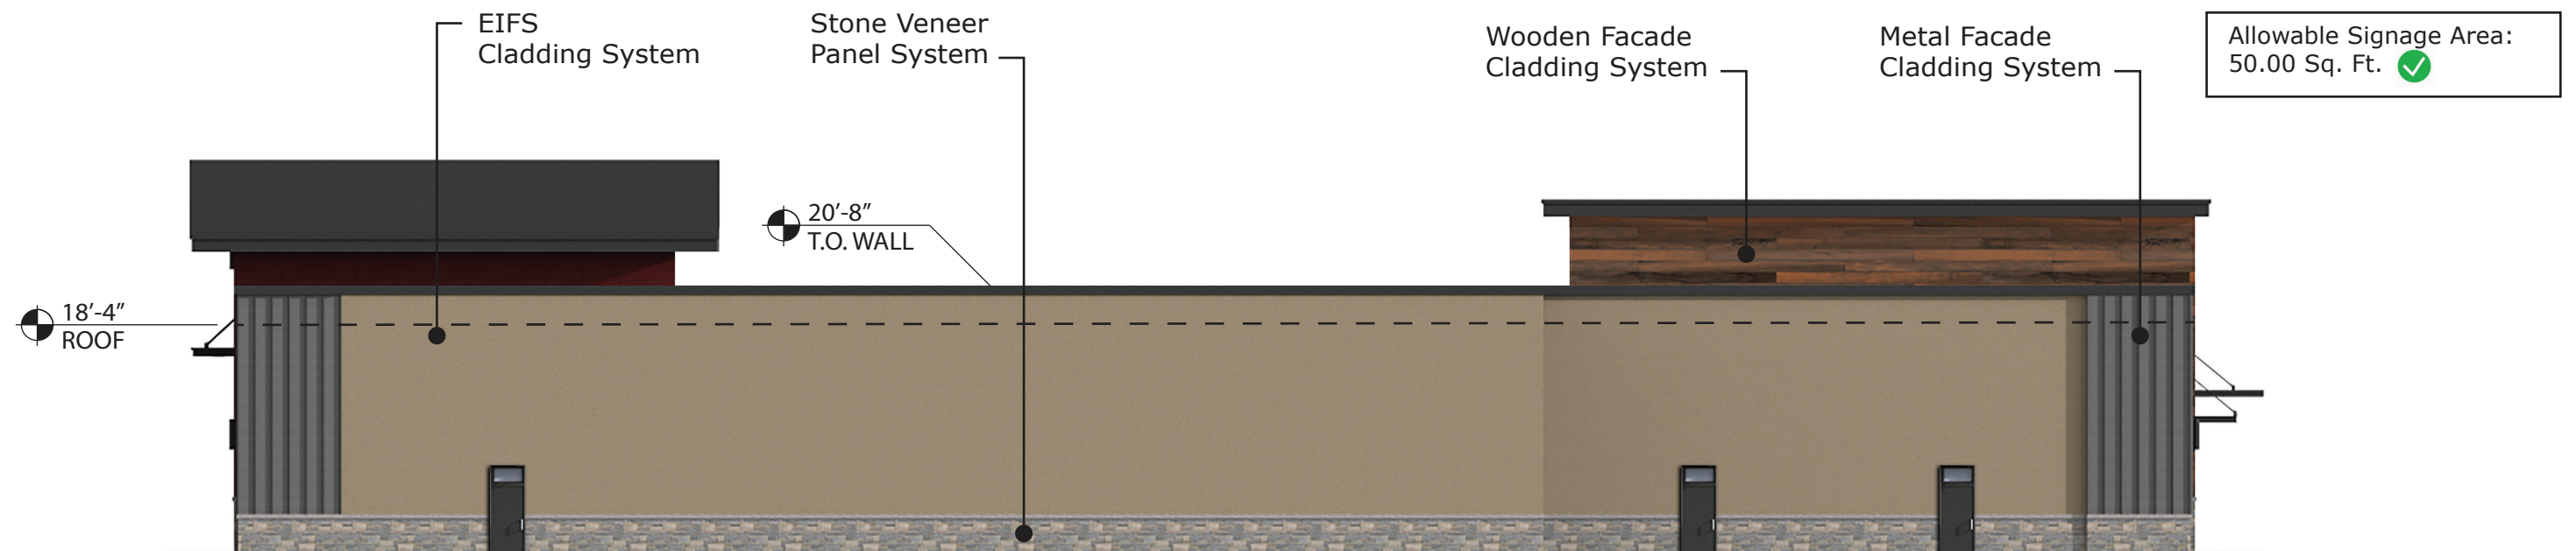


3. REAR (SOUTH) ELEVATION

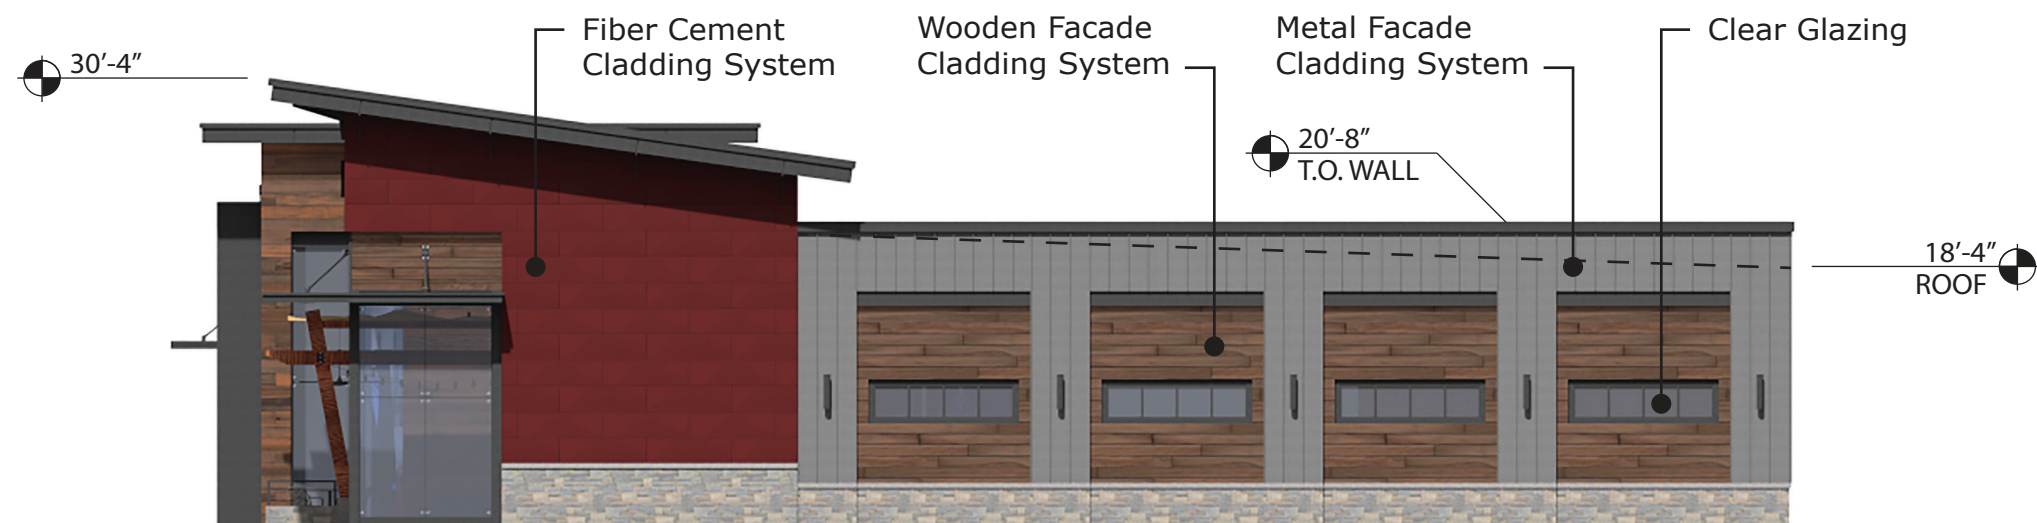

2. RIGHT (WEST) ELEVATION

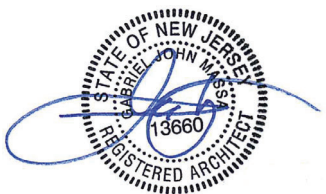

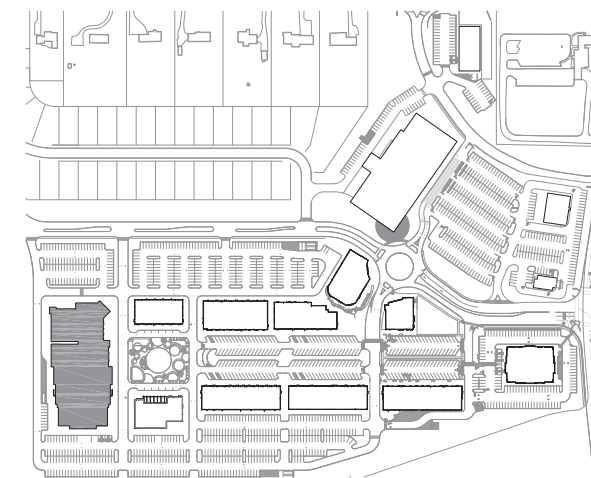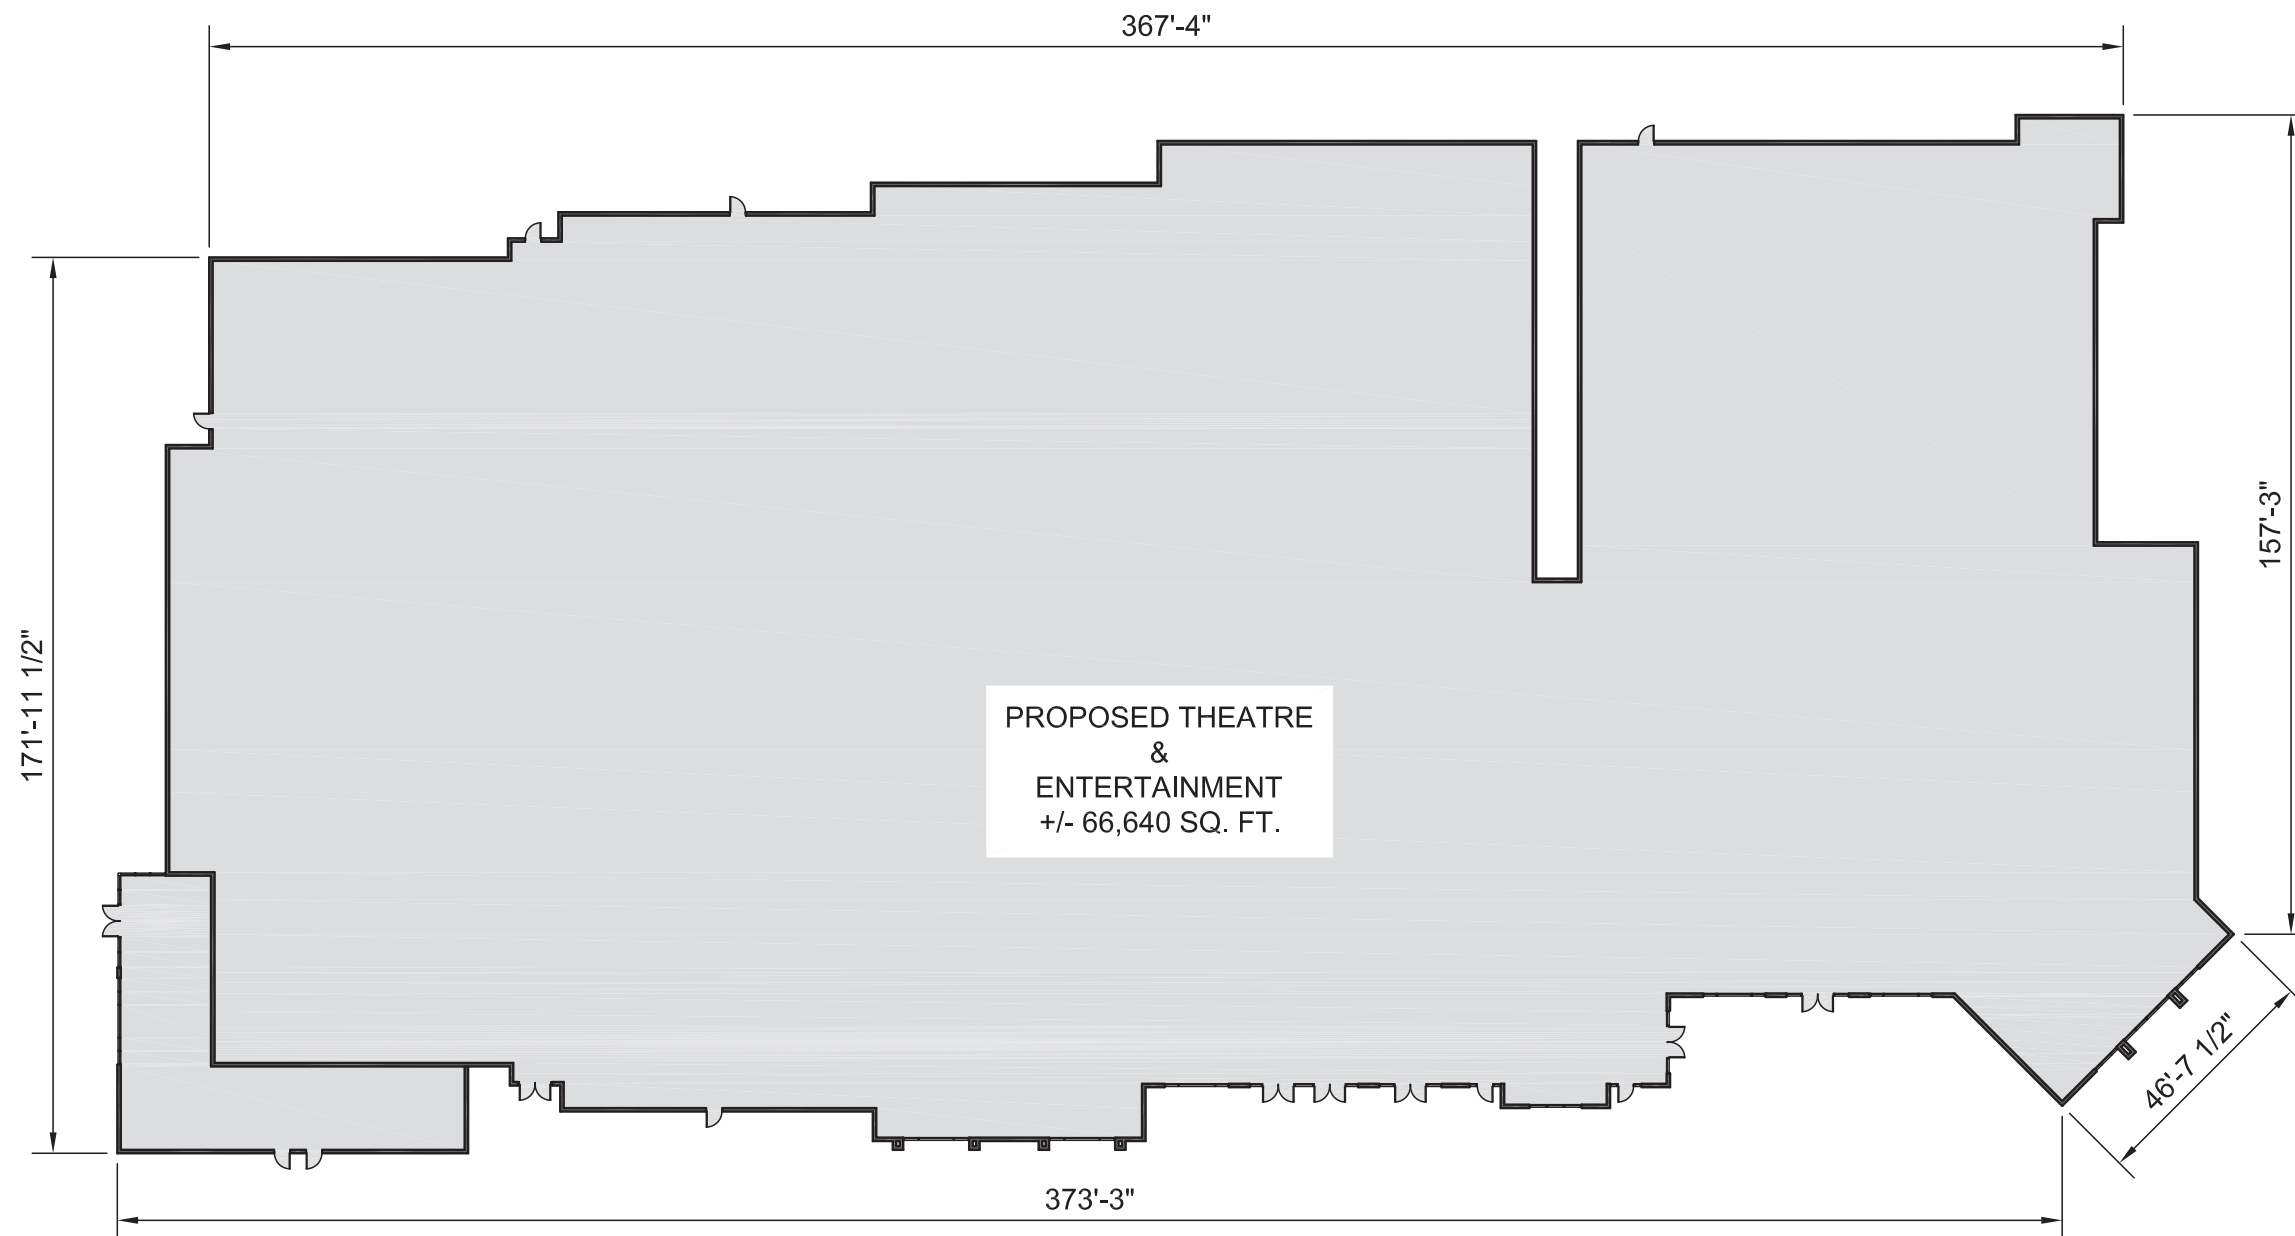

Key Plan **N.T.S**




NOTE: THIS PLAN TO BE UTILIZED FOR LAYOUT PURPOSES ONLY. DRAWINGS DEPICT THE GRAPHIC NATURE OF THE CURRENT DESIGN AND LEASING INTENT .

REFER TO CIVIL DRAWINGS FOR MAXIMUM BUILDING SQUARE FOOTAGE AND EXTENTS OF FOOTPRINT.


* Signage Dimensions not shown for clarity. Ref. pages 7, 8, and 9 of Signage Package for more information.



1. FRONT (EAST) ELEVATION

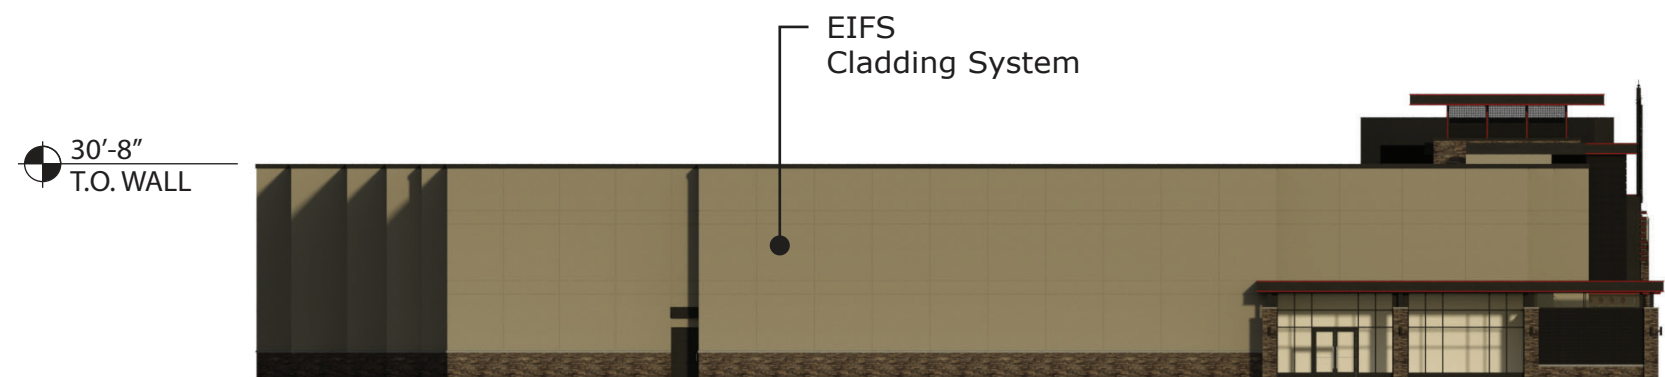

2. LEFT (SOUTH) ELEVATION

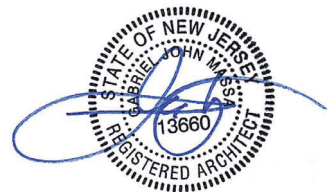

* Signage Dimensions not shown for clarity. Ref. pages 7, 8, and 9 of Signage Package for more information.

EIFS
Cladding System

30'-8"
T.O. WALL


3. REAR (WEST) ELEVATION

Clear Glazing
Curtain Wall System

Wooden Facade
Cladding System

EIFS
Cladding System

30'-8"
T.O. WALL

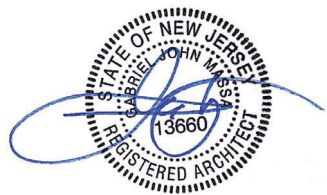

4. RIGHT (NORTH) ELEVATION